8301 Industrial

BOULDER BUSINESS CENTER

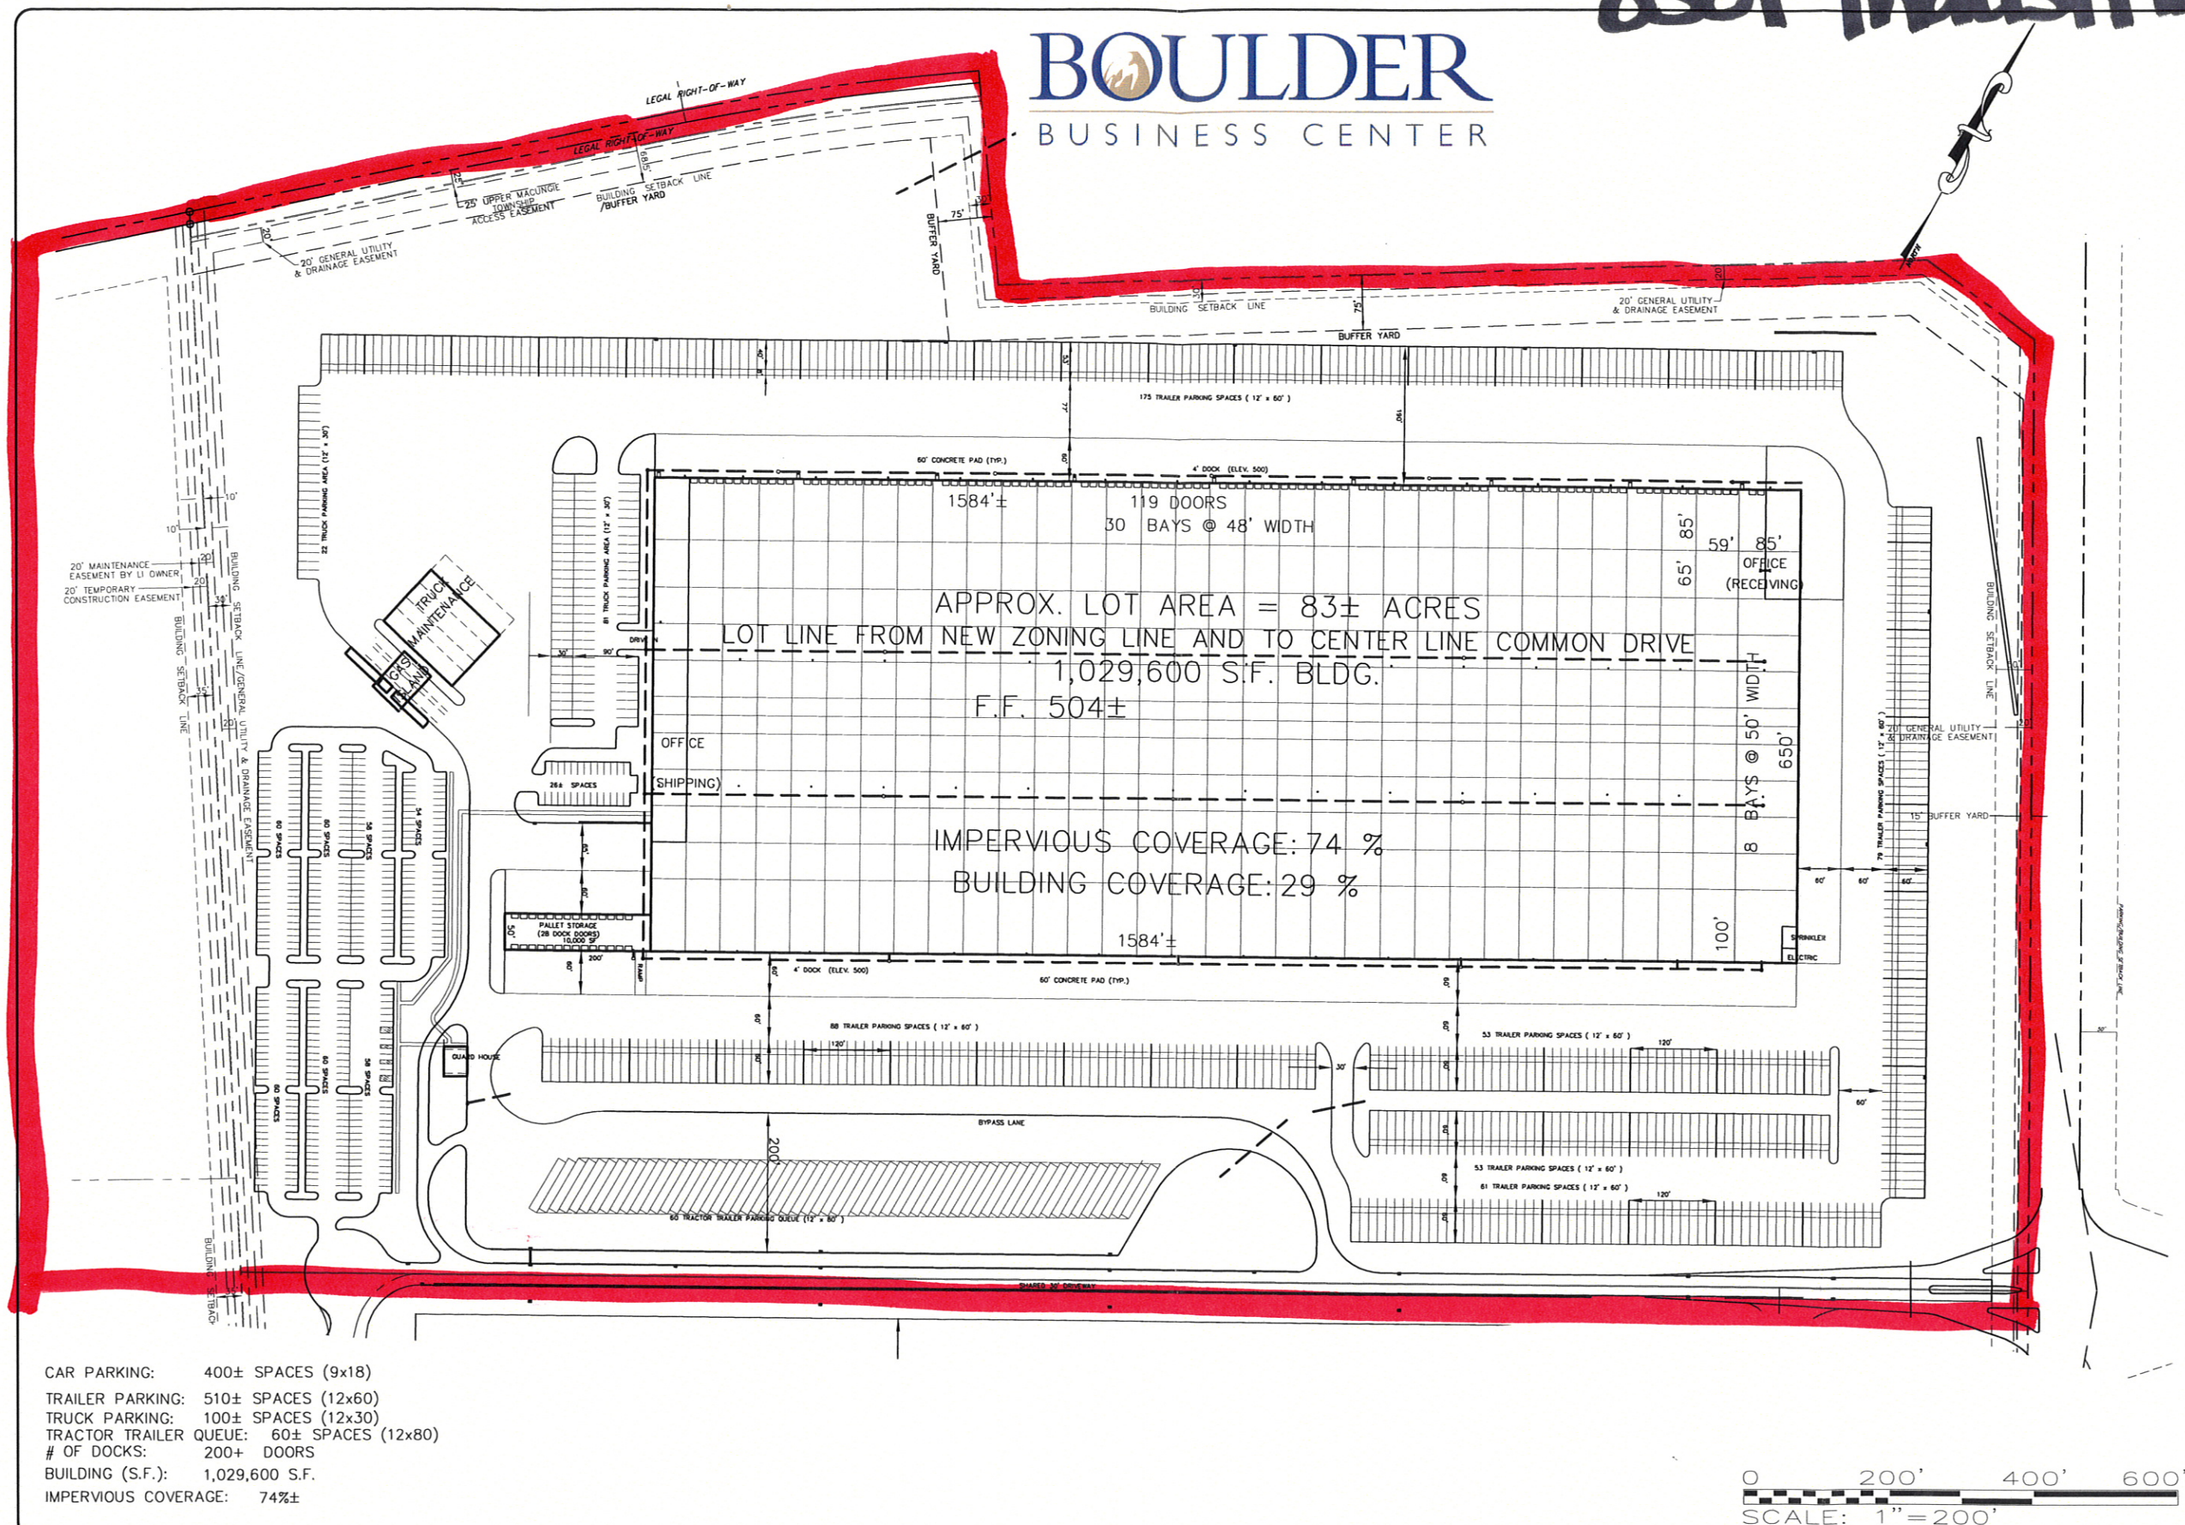

CAR PARKING: 400± SPACES (9x18)
TRAILER PARKING: 510± SPACES (12x60)
TRUCK PARKING: 100± SPACES (12x30)
TRACTOR TRAILER QUEUE: 60± SPACES (12x80)
OF DOCKS: 200+ DOORS
BUILDING (S.F.): 1,029,600 S.F.
IMPERVIOUS COVERAGE: 74%±

REVISIONS	DATE	BY

BARRY ISETT & ASSOCIATES, INC.
Consulting Engineers & Surveyors
Trexlertown, PA 18087-0147
610·398·0904 www.barryisett.com

SKETCH PLAN
for
BOULDER BUSINESS CENTER WEST
UPPER MACUNGIE TOWNSHIP
LEHIGH COUNTY, PENNSYLVANIA

DATE: 11/18/04	DSGN.: JNR
SCALE: 1"=200'	CHK.:
DRAWN: KRVA	APPRD.:
JOB: 146203.0TZ	P. MGR.: DEJ

COPYRIGHT 2004

SHEET: SK-23G

FILENAME: T:\PROJECTS\146203\DWG\ENGDWG\146203_KRVA_20041118.DWG

Site 5: Boulder Business Center Site Plan