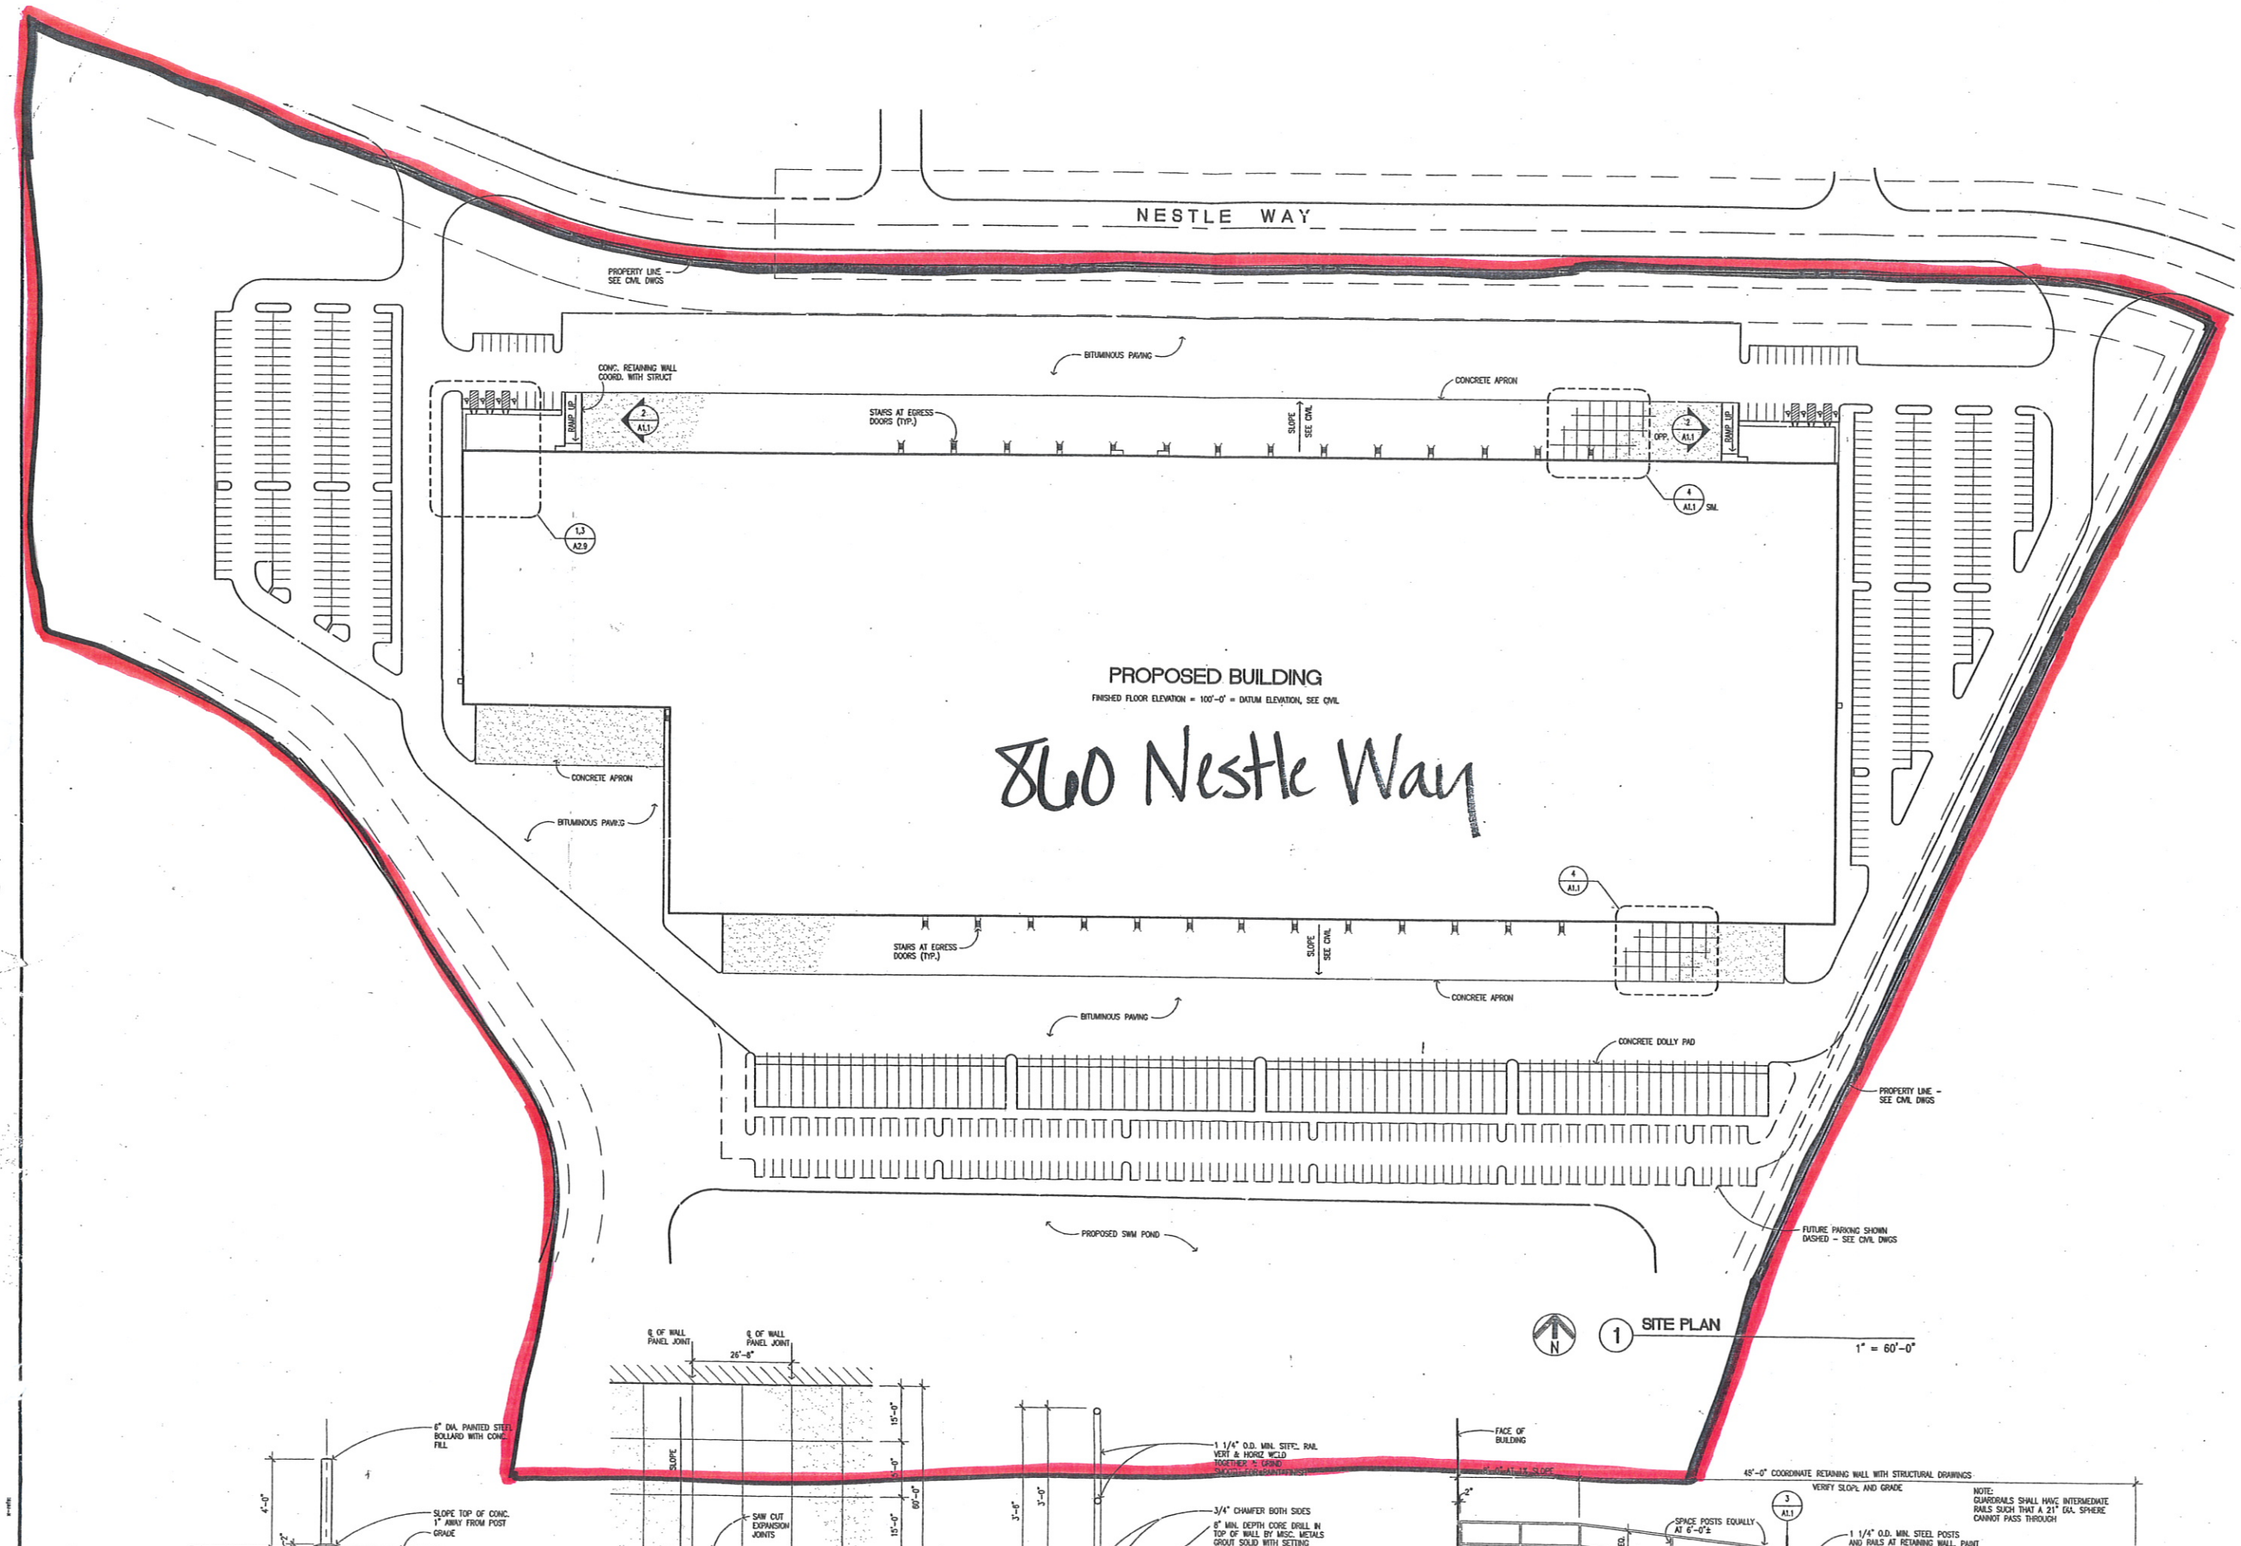

OP
Opus A
Engine

REGISTRATION

ISSUE RECORD
10/20/00 PERMIT
11/20/00 BID SET

DESIGN NUMBER
E90011
PROJECT NUMBER
181.00
DATE
10/20/00
PROJECT MANAGER
JIM KEHOE
DRAWN BY
J. MAHER
CHECKED BY
J. MAHER / J. EUZONDO

- Errors may occur in the transmission of electronic files. The Opus companies are not responsible for any claims, damages or expenses arising out of the unauthorized use of the information contained in electronic files.
- Electronic files may not accurately reflect the final design conditions. It is the responsibility of the user to verify all layouts, dimensions and other related information.
- This document may not be used or copied without prior written consent.

© 2000 all rights reserved

Prepared For
OPUS
Opus East, L.L.C.
620 West Germantown Pike
Suite 150
Plymouth Meeting, PA 19462
610-828-4444
610-828-4445

PROJECT
CROSSINGS

Site 6: Lehigh Valley West Corporate Center Site Plan