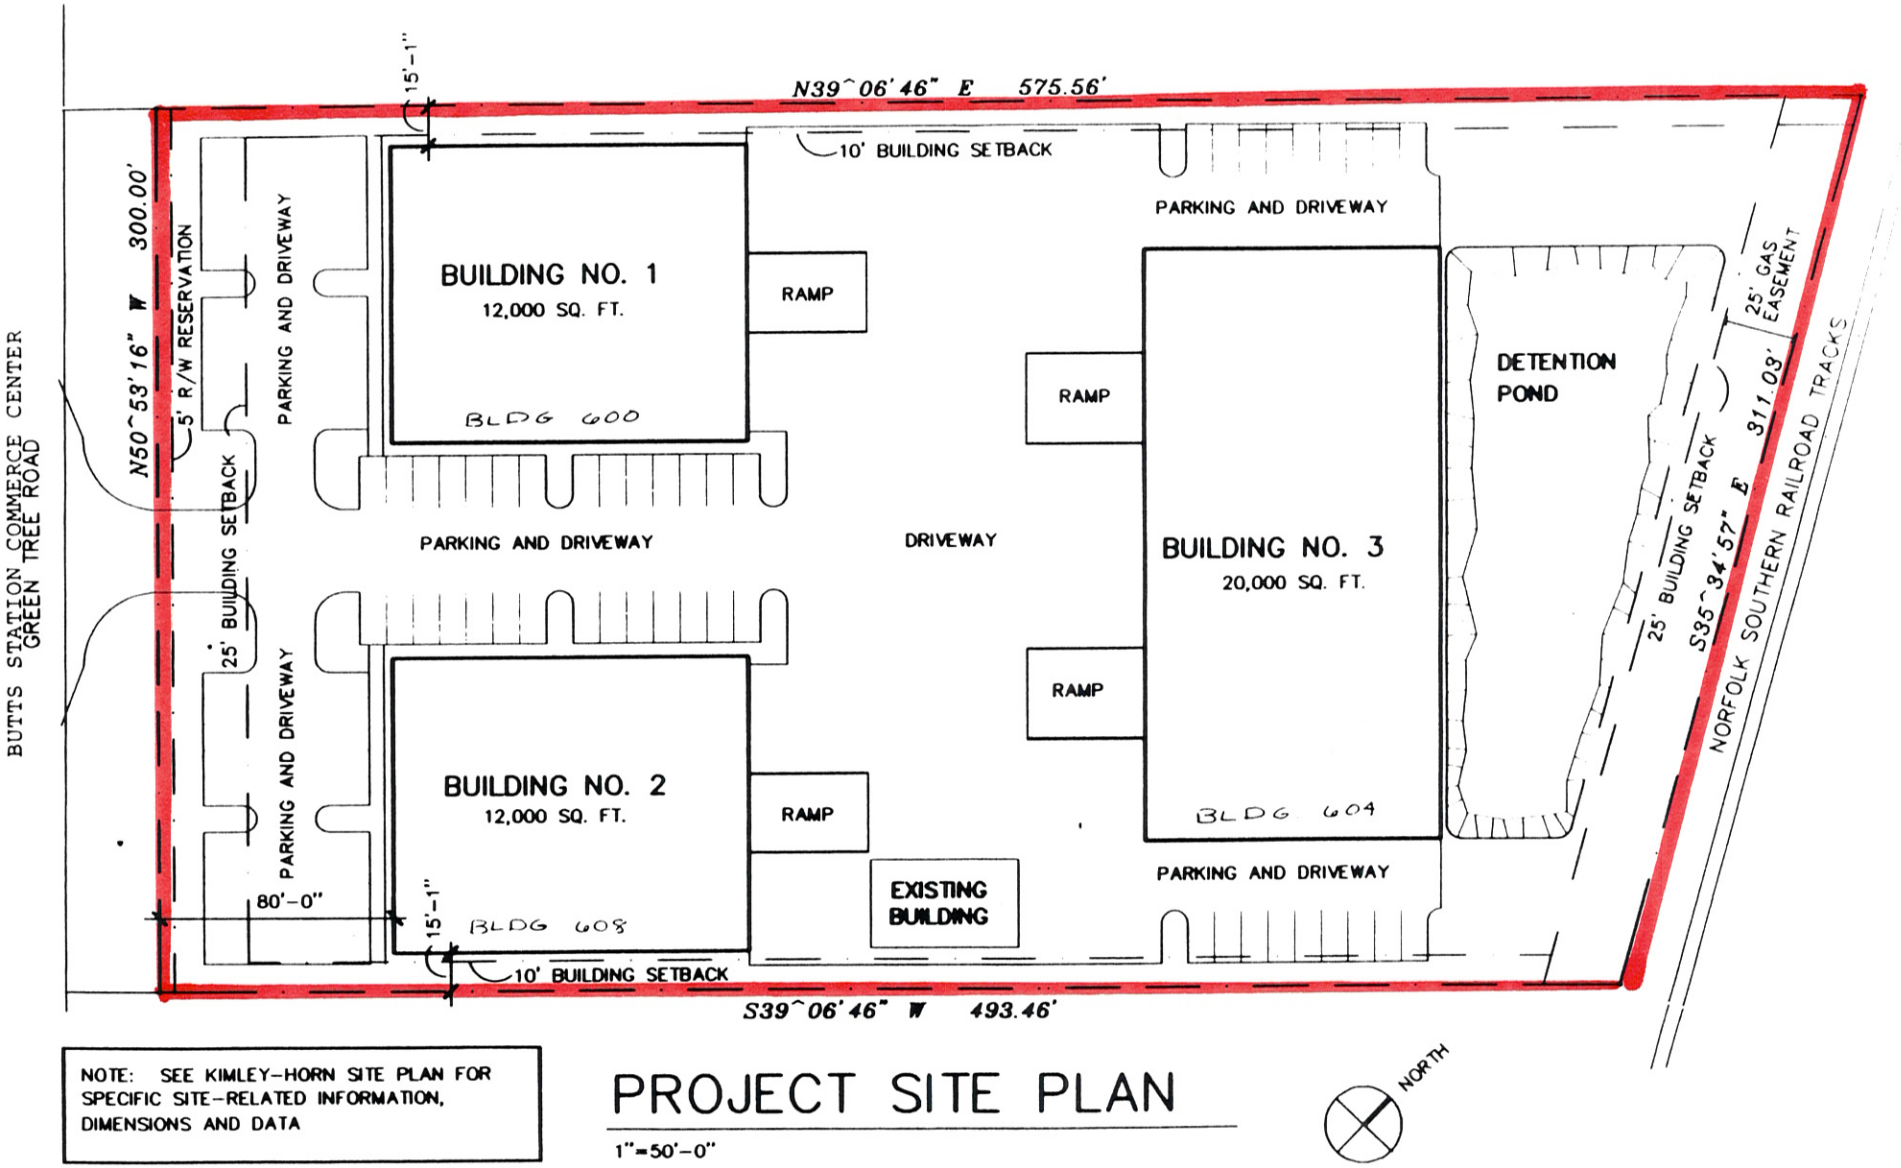

NOTE: SEE KIMLEY-HORN SITE PLAN FOR SPECIFIC SITE-RELATED INFORMATION, DIMENSIONS AND DATA

PROJECT SITE PLAN

1"=50'-0"