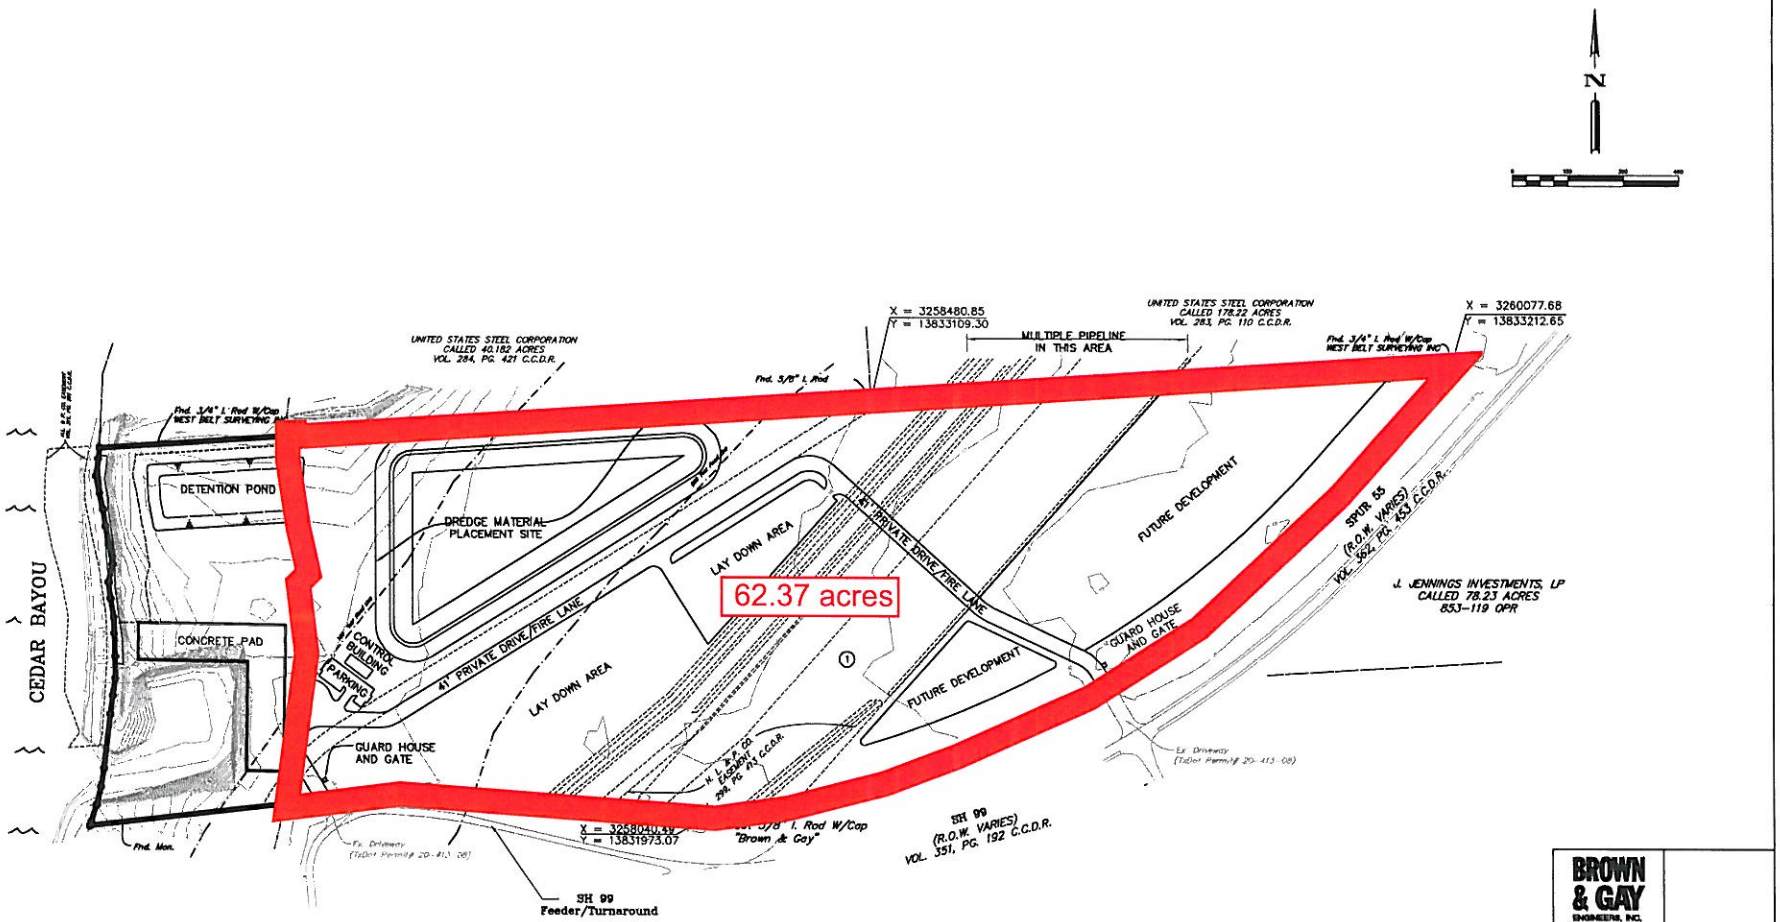

LEGEND

Site Boundary 62.34 ac

BROWN & GAY ENGINEERS, INC.

CHAMBERS COUNTY

GREENTRANSPORT FACILITY

OVERALL EXHIBIT

JOB NUMBER: RC004-00

SCALE: 1" = 300'

DATE: APRIL, 2023

SHEET NO. 1 OF 1 SHEETS

Site Plan