Site Plan

Site 5 - 6617 Associated Boulevard, Everett, Washington

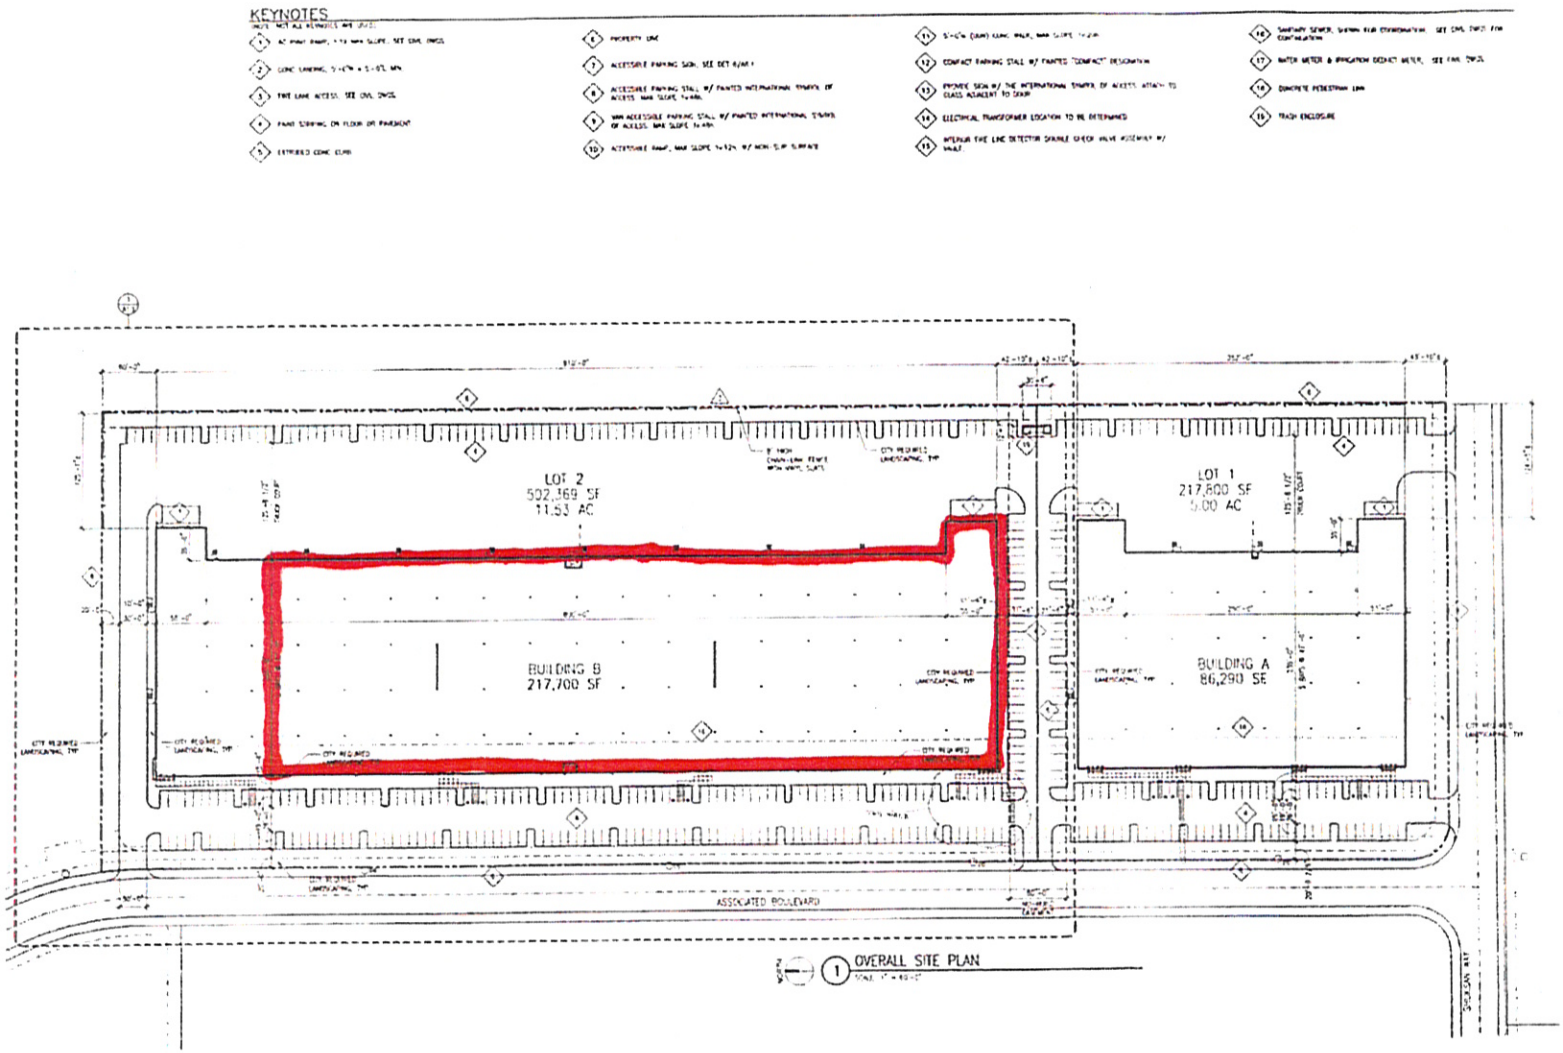

A1

SYNTHESIS PC
THE FUSION OF ARCHITECTURE, DESIGN TECHNOLOGY & PEOPLE

11911 NE 1st Street, Suite 103
Bellevue, WA 98005
425 646 1818 (fax) 425 646 4141

PANATTONI

16400 SOUTHCENTER PKWY
SUITE 502
SEATTLE, WA 98188

REVISIONS

PROFESSIONAL STAMP

PROJECT INFORMATION

BUILDING B
MOUNTAIN VIEW
BUSINESS CENTRE
EVERETT, WA

SHEET INFORMATION

CONSTRUCTION
OVERALL SITE PLAN

A1.0

www.synthesispc.com