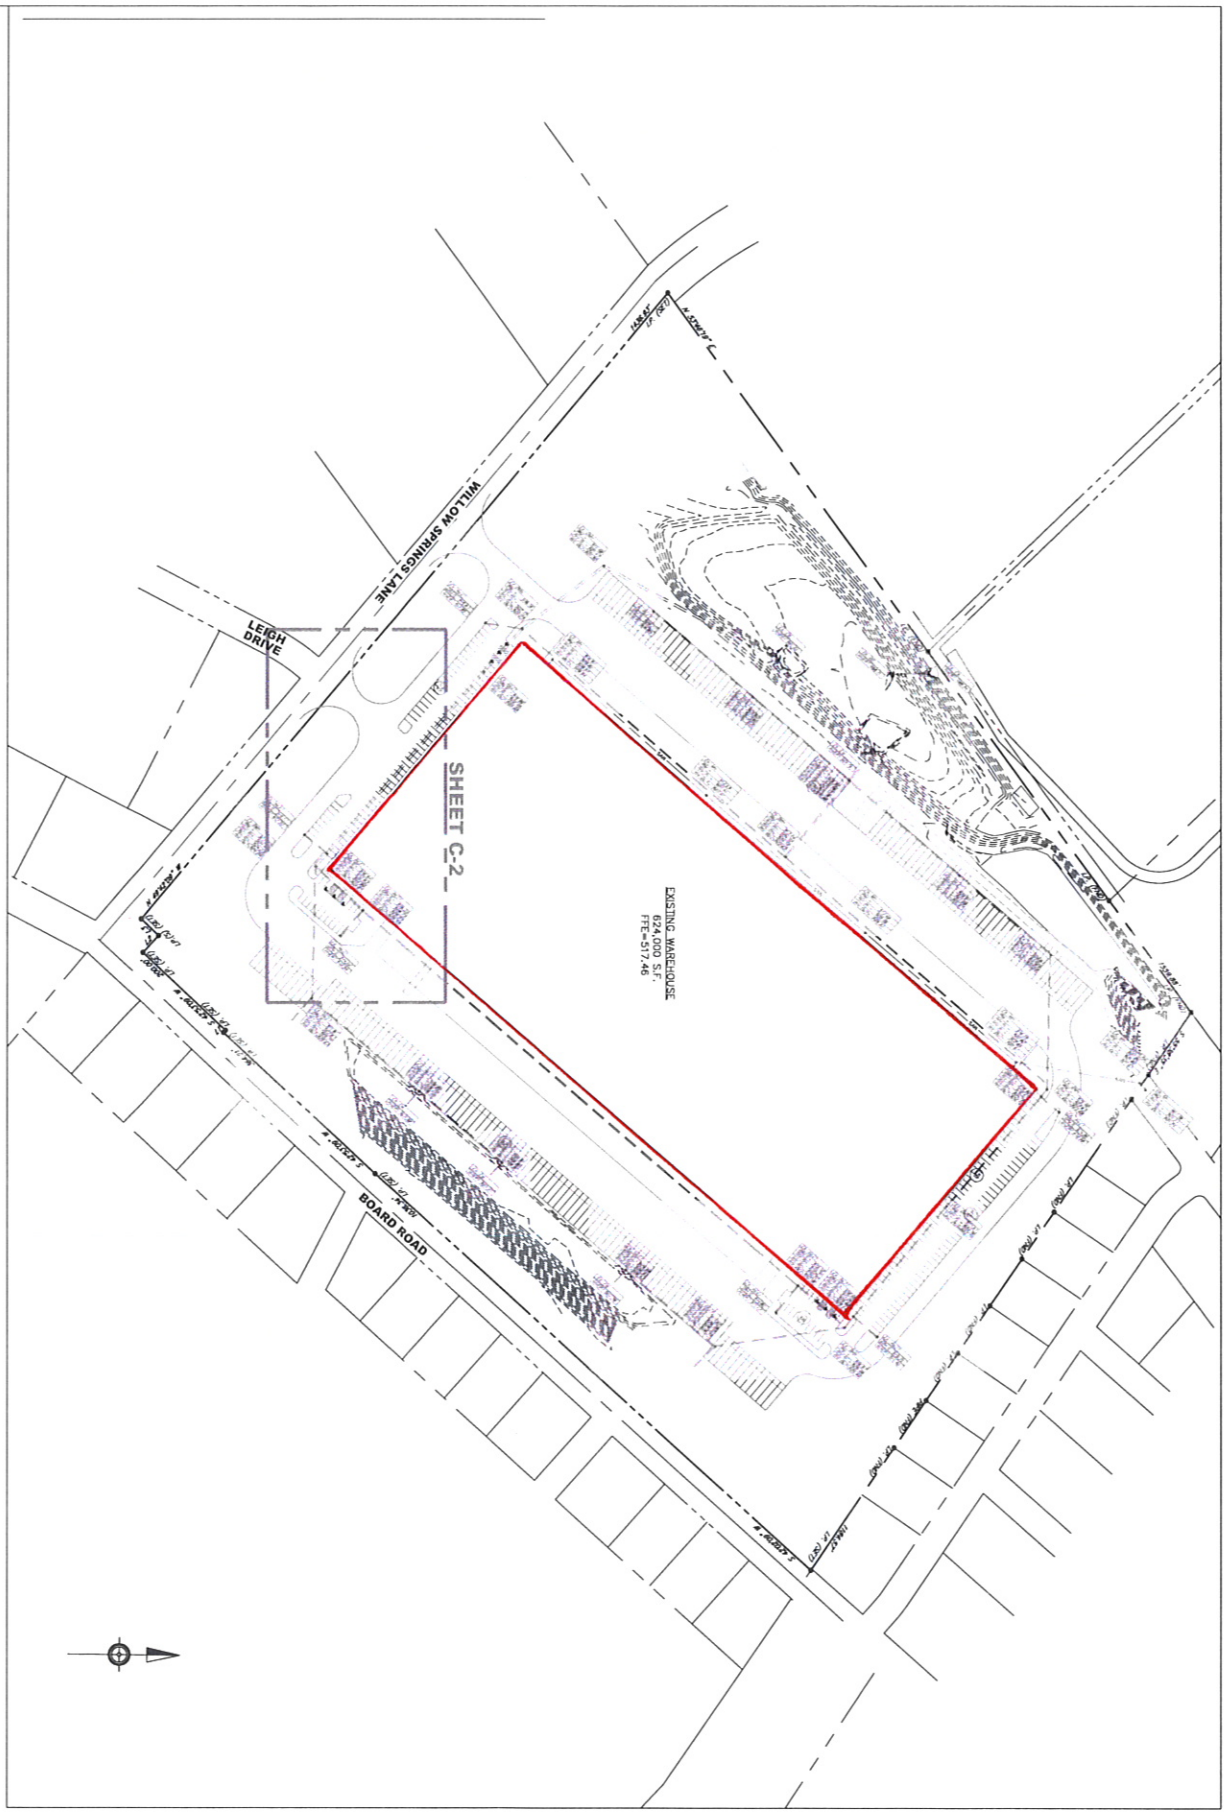

FT2 147 Proposed Site 20

SHEET C-1	DRAWN BY: ARW	CHECK BY: JEP
	CADD FILE No. C-1 EXISTING CONDITIONS	
	DATE: 01-05-10	JOB No.: 702-1C
	SCALE: 1"=100'	

GLAXOSMITHKLINE CONSUMER HEALTHCARE
CONSTRUCTION PLAN
FOR
VERUS PARTNERS
IN
BOARD ROAD AND WILLOW SPRINGS LANE
EAST MANCHESTER TOWNSHIP YORK COUNTY, PENNSYLVANIA
EXISTING CONDITIONS

No.	DATE	REVISION	BY

FIRST CAPITAL ENGINEERING
48 South Richland Avenue
York, PA 17404
Phone (717) 845-FCAP
FAX (717) 852-7895
Gettysburg, PA 17325
Phone (717) 337-3527
www.FCAP.com
☆ CIVIL ENGINEERS ☆ MUNICIPAL ENGINEERS ☆ ENVIRONMENTAL SCIENTISTS ☆
☆ LANDSCAPE ARCHITECTS ☆ PLANNERS ☆ SURVEYORS ☆