8-h-3

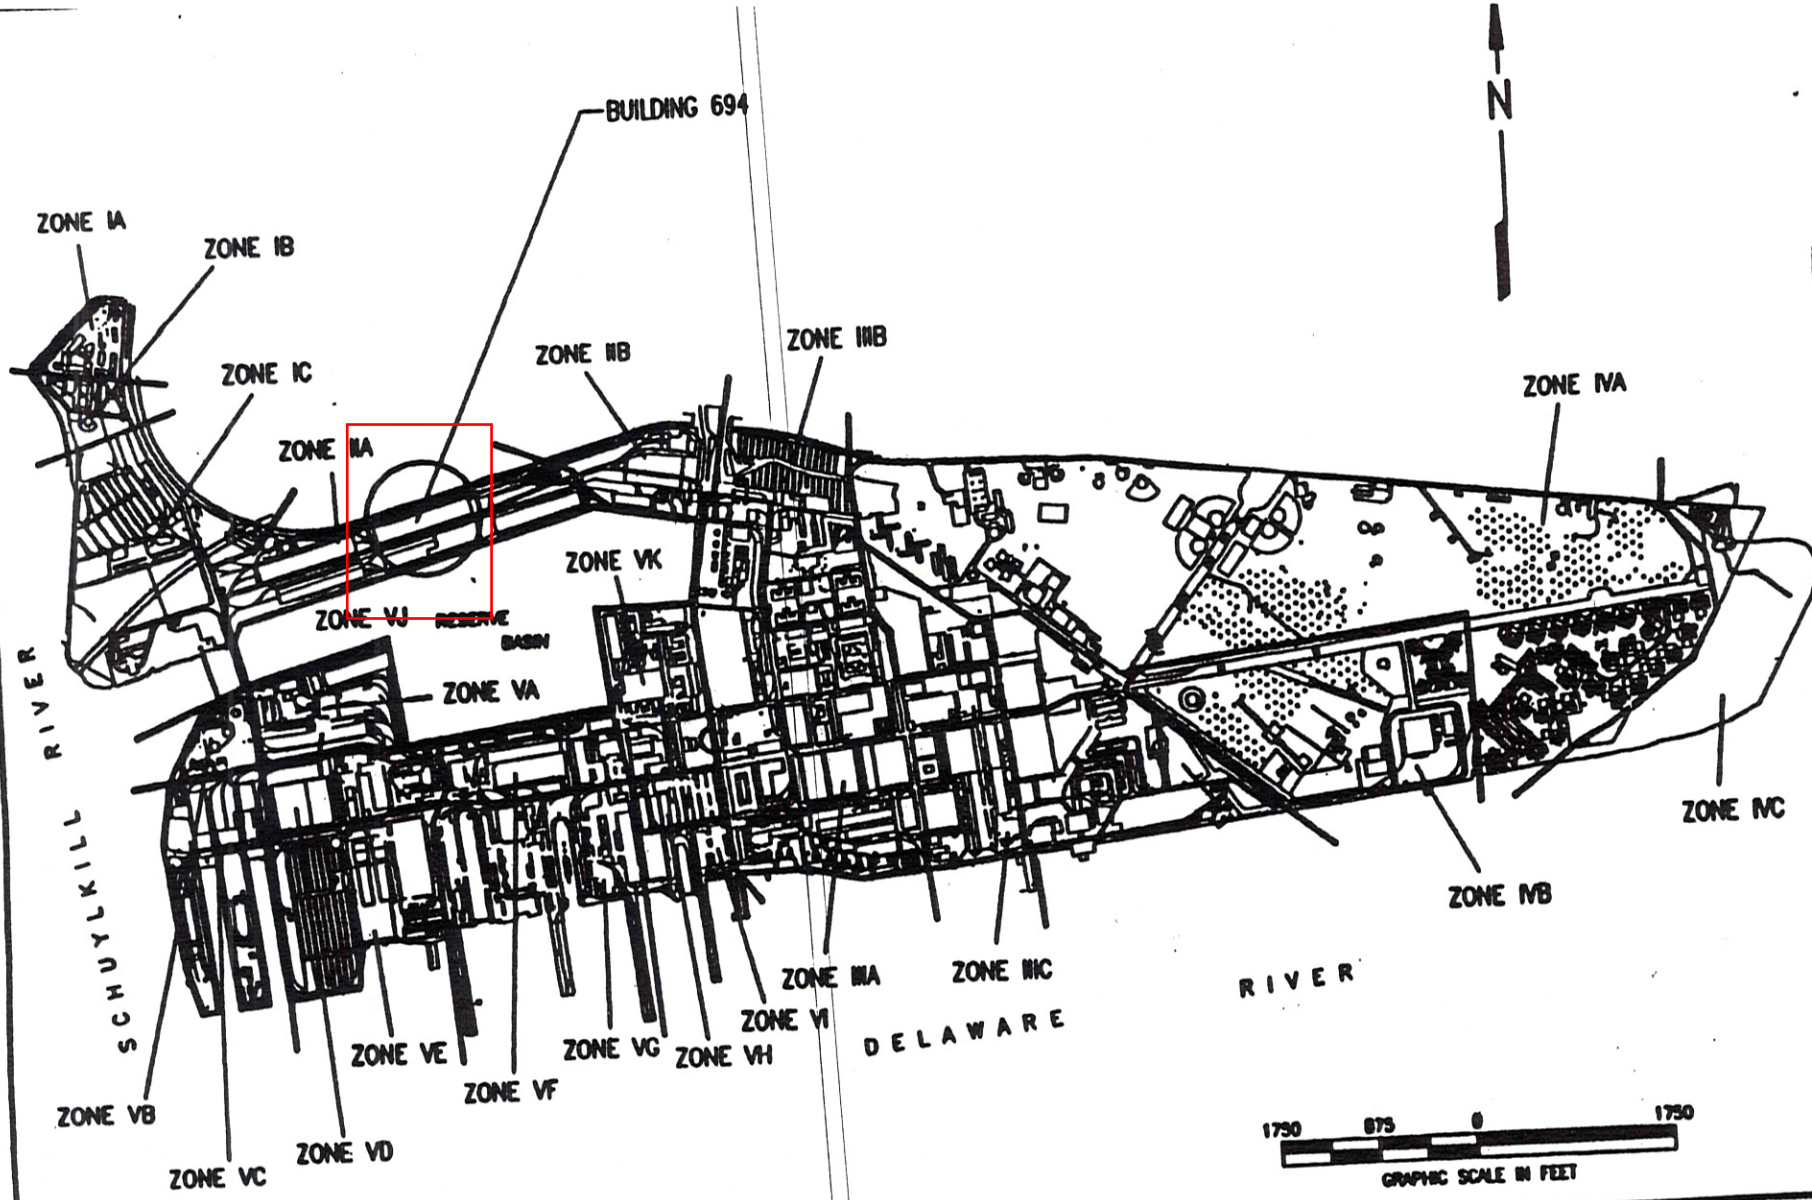

EA ENGINEERING, SCIENCE, AND TECHNOLOGY, INC.	ENVIRONMENTAL BASELINE SURVEY FOR BUILDING 694 PHILADELPHIA NAVAL COMPLEX PHILADELPHIA, PENNSYLVANIA	BUILDING 694 LOCATION MAP	DESIGNED BY ERK	DRAWN BY PMH	DATE 12-9-96	PROJECT NO. 296.0013.2
			CHECKED BY JSC	PROJECT MGR. HGP	SCALE 1"=1750'	FIGURE 1-1