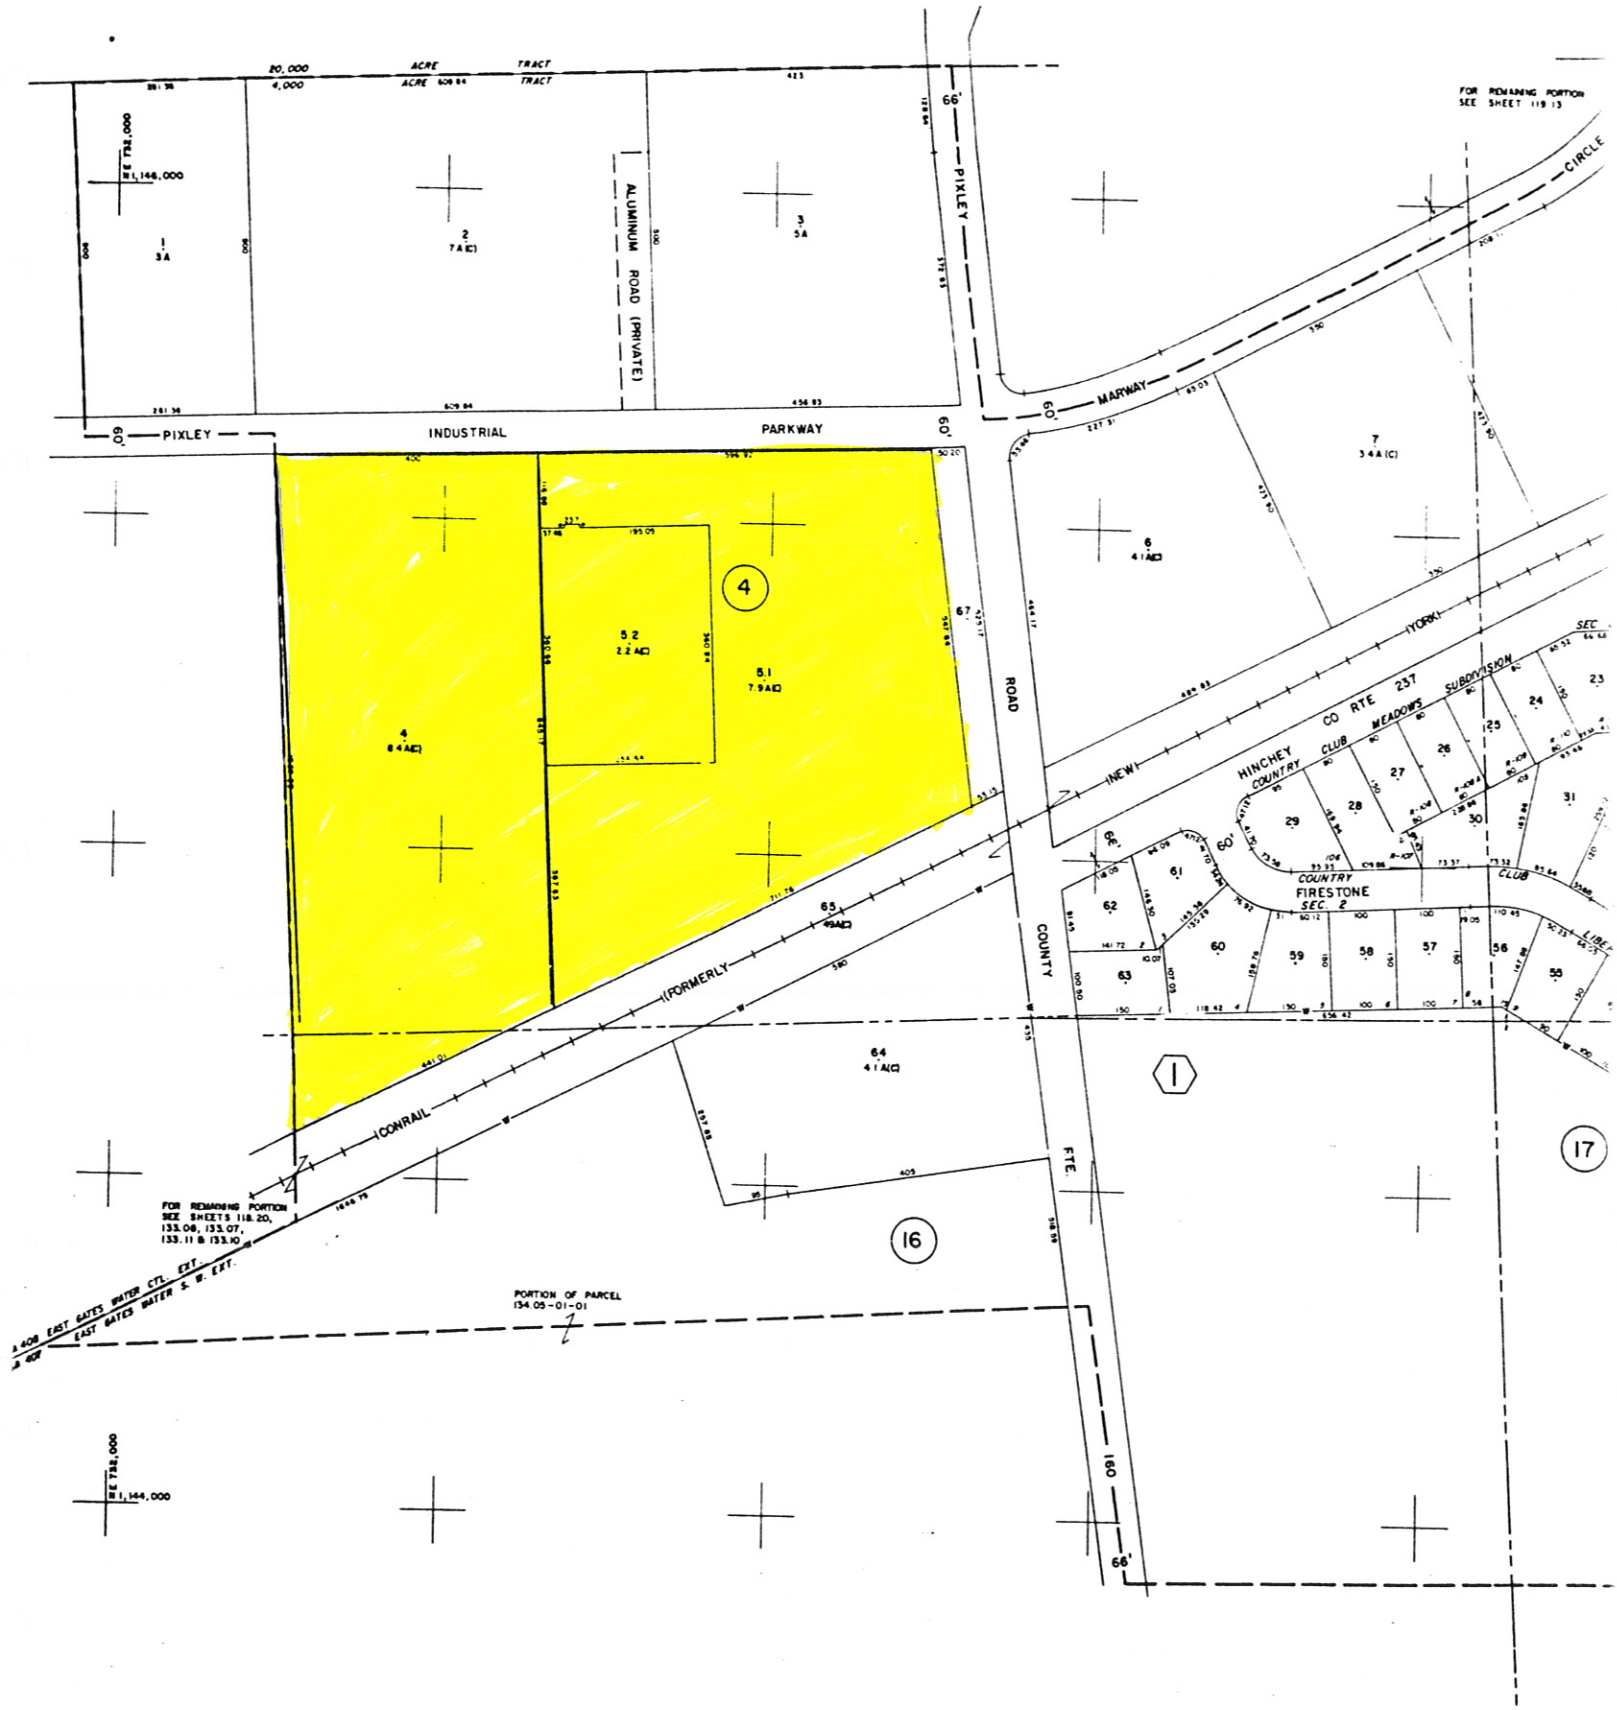

ES ONLY

119.170-01-

ASSOCIATES ARCHITECTS YLVANIA	MAP REVISIONS								SPECIAL DISTRICTS			MONUMENTS	LEGEND		
	DATE	MADE BY	DATE	MADE BY	DATE	MADE BY	DATE	MADE BY	SCHOOL GATES-CHILI	WATER E. GATES WAT(C)	SEWER PURE WATERS NO.04	△ ▲ SURVEY CONTROL	PROPERTY LINE	COUNTY LINE	LIGHT DISTRICT LINE
	10-31-60	G G							CENTRAL	CTL. EXT., E GATES WAT		TRANSMITTING LINE OF MONUMENT AND PENALTY FOR DESTRUCTION THEREOF IS ESTABLISHED BY LAW. CONTACT THE NEARBY COUNTY DEPARTMENT OF PUBLIC WORKS FOR EXACT MONUMENT LOCATION	ORIGINAL BUILDOUT LINE	TOWN LINE	SEWER DISTRICT LINE
	1-15-81	G G								S W EXT			RAILROAD	VILLAGE OR CITY LINE	FIRE DISTRICT LINE
	5-27-82	G G							FIRE GATES FIRE	LIGHT	OTHER		WATER COURSE	BLOCK LIMIT LINE	GREAT LOT OR TRACT
	10-19-82	G G											RAMP	GREAT LOT OR TRACT LINE	
SERVICE AGENCY EW YORK													POWER LINE	SCHOOL DISTRICT LINE	ORIGINAL BUILDOUT NO
													PIPELINE	WATER DISTRICT LINE	TAX MAP BLOCK NO