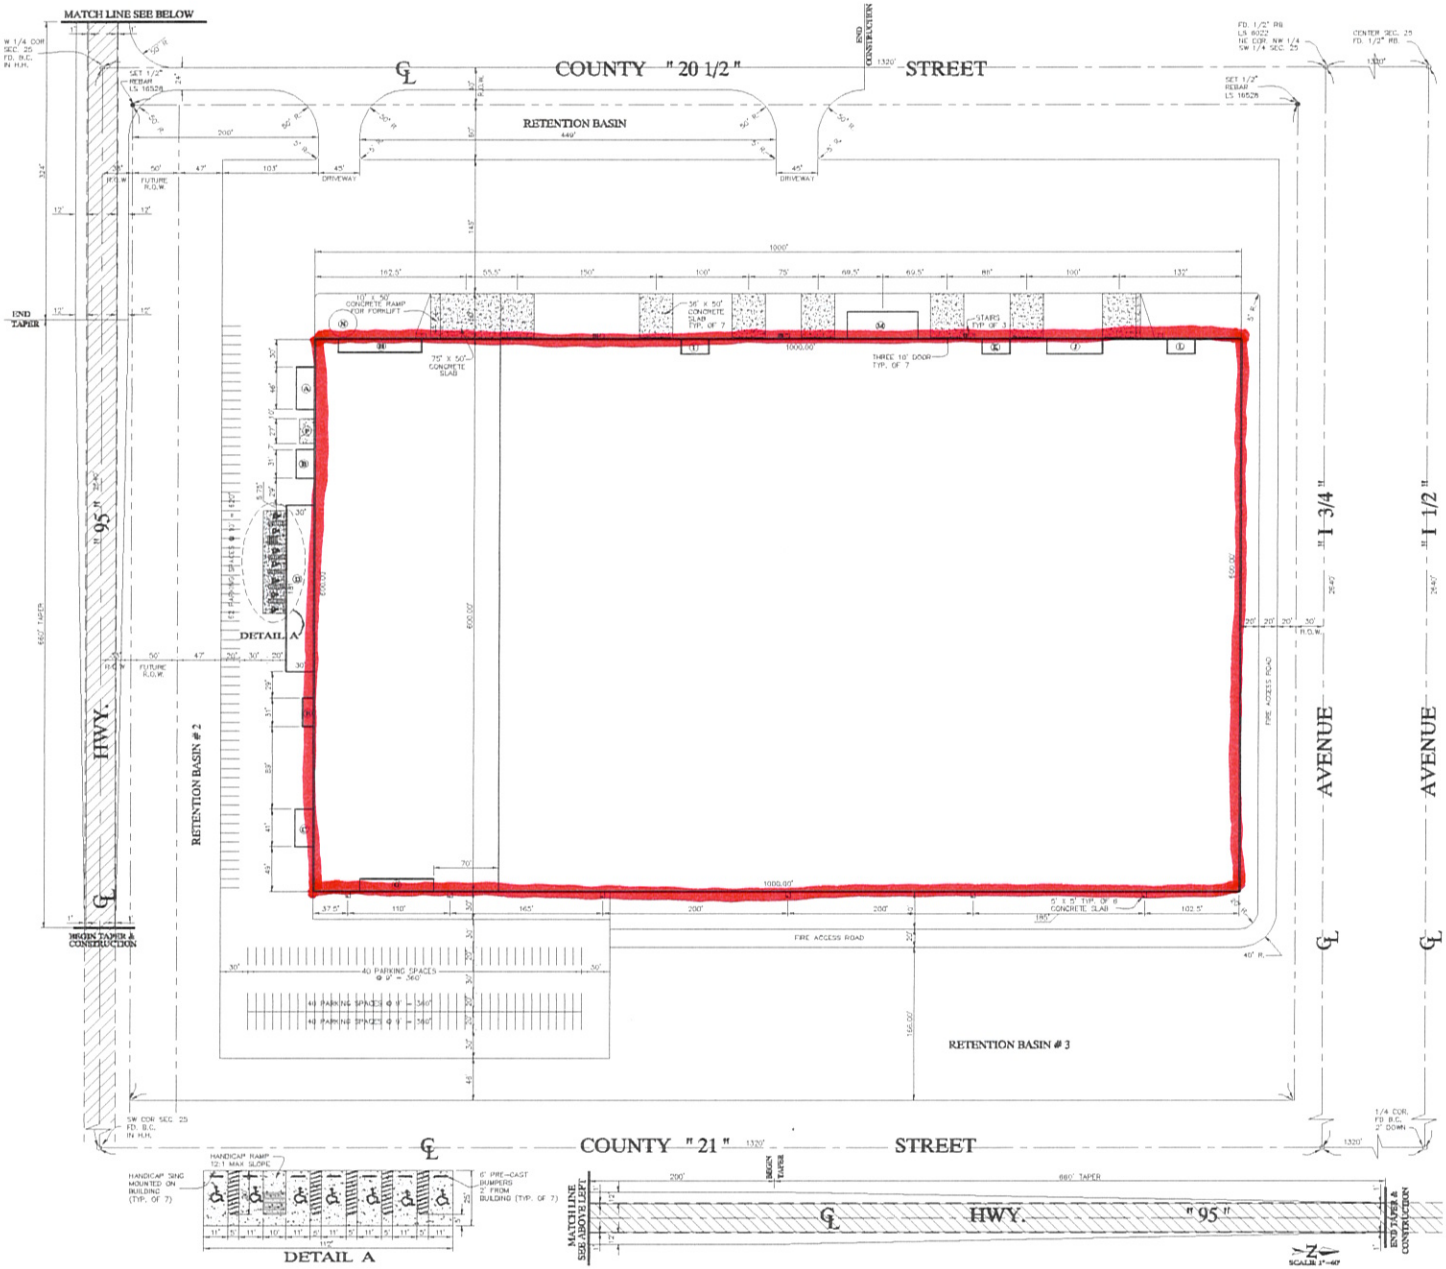

VICINITY MAP

SCALE: 1"=60'

KEY NOTES

- (A) 20' X 46' COMPRESSOR BUILDING
- (B) 20' X 31' BOILER BUILDING
- (C) 20' X 41' FILTER BUILDING
- (D) 30' X 180' OFFICE BUILDING
- (E) 12' X 34' ELECTRICAL SERVICE BUILDING
- (F) 18' X 23' CHILLER PAD
- (G) 14' X 80' SUPERVISOR OFFICE BREAK ROOM, REST ROOM
- (H) 14' X 90' SUPERVISOR OFFICE RECEIVING CLERKS OFFICE, BREAK ROOM & REST ROOM
- (I) 8' X 13' REST ROOM
- (J) 14' X 60' SUPERVISOR OFFICE, BREAK ROOM & JANITORS CLOSET
- (K) 8' X 13' REST ROOM
- (L) 8' X 13' REST ROOM
- (M) 30' X 75' OFFICE AREA
- (N) 15' R. WATER TANK

LEGEND

- PROPERTY LINE
- CENTERLINE
- RIGHT OF WAY LINE
- NEW ASPHALT
- NEW AGGREGATE BASE COURSE (ABC)
- NEW EARTH BERM
- EXISTING AC PAVEMENT
- CONCRETE SYMBOL
- FOUND MONUMENT-TYPE AS SHOWN
- SET MONUMENT-TYPE AS SHOWN
- BUILDING KEY

NOTES

1. ALL DIMENSIONS HEREON TO THE OUTSIDE FACE OF BUILDING OR EDGE OF CONCRETE, ABC OR ASPHALT.
2. REFER TO BOUNDARY AND TOPOGRAPHIC SURVEY (SHEET C-4) FOR ALL BOUNDARY AND TOPOGRAPHIC INFORMATIONS.
3. REFER TO ARCHITECTURAL, FOUNDATION AND BUILDING PLANS FOR EXACT DIMENSIONS AND DETAILS.

MEADOWCRAFT WAREHOUSE
YUMA COUNTY, ARIZONA

SITE PLAN

SCALE: 1" = 60'	DESIGNED BY: N.K.E.	SURVEYED BY: J.M.G.	
DATE: AUGUST "97"	DRAWN BY: J.M.G.	JOB No. 97-038	

EDAIS Engineering
3079 S. Ave. 4E Yuma, Arizona 85365
(520) 344-2088 FAX (520) 341-1076

C-1