Parcel 2

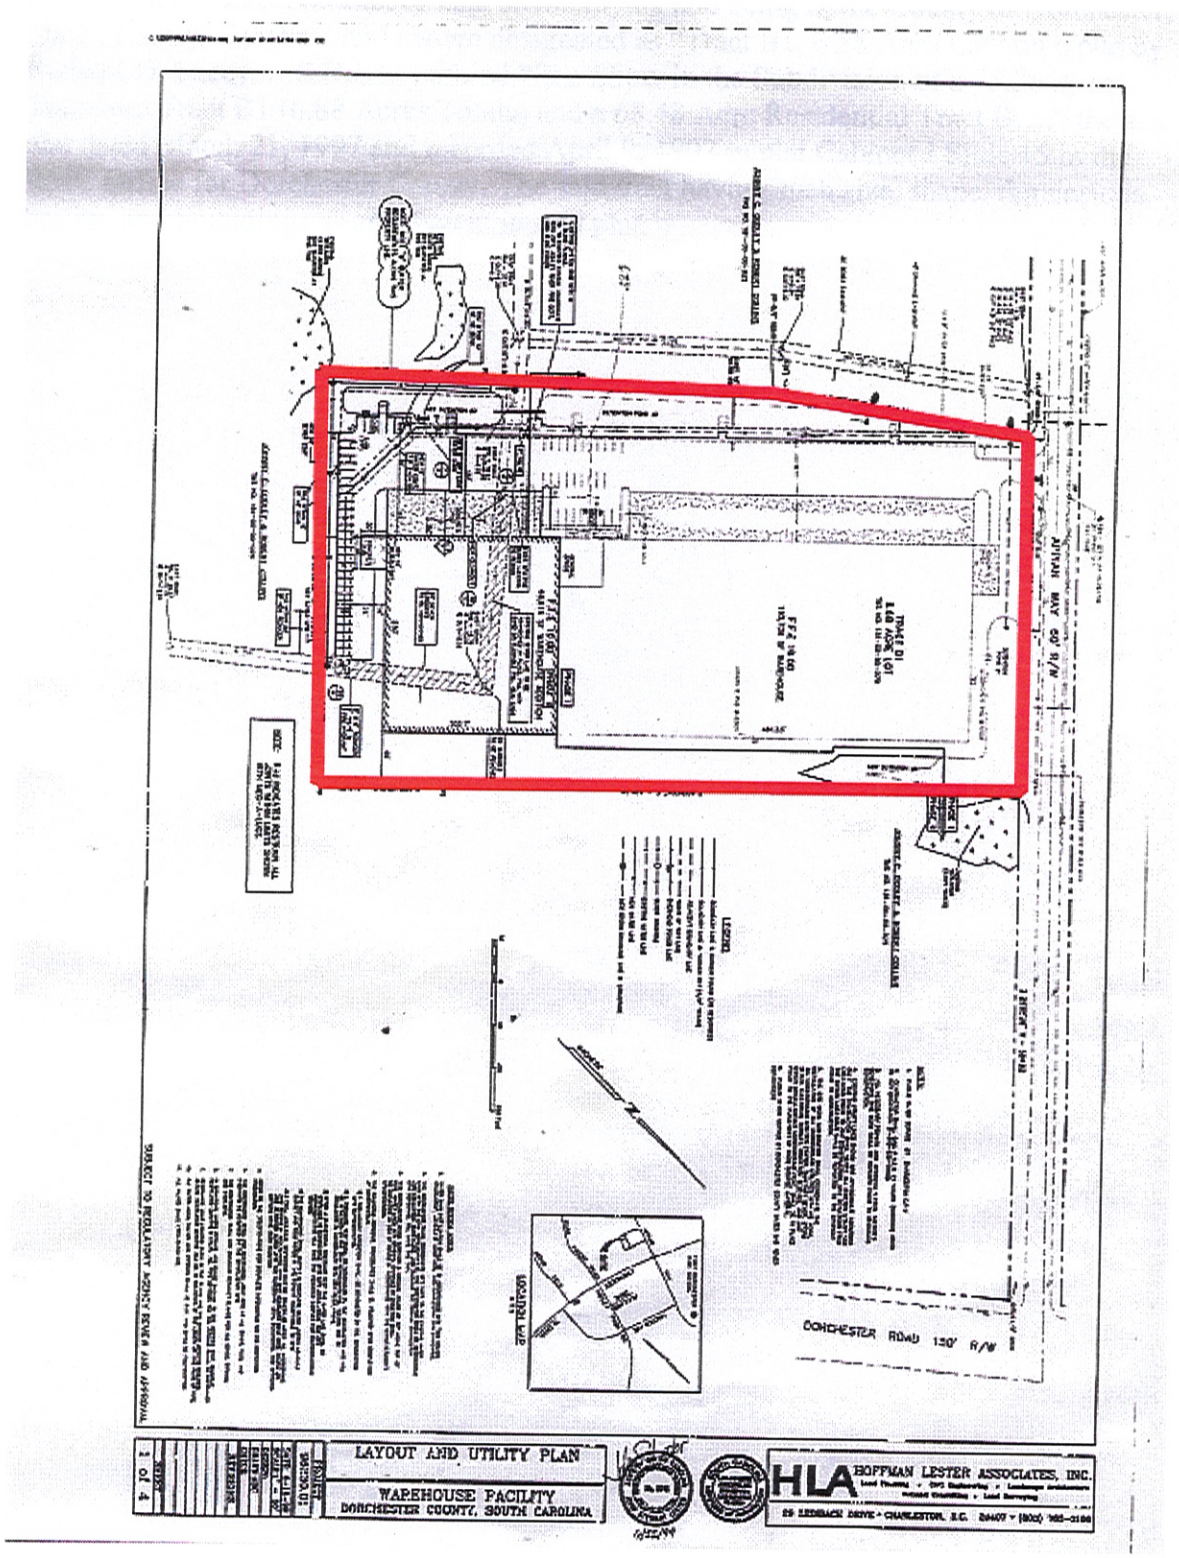
LAYOUT AND UTILITY PLAN
WAREHOUSE FACILITY
DORCHESTER COUNTY, SOUTH CAROLINA
HLA
HOFFMAN LESTER ASSOCIATES, INC.
DORCHESTER ROAD 150' R/W
AUTUMN WAY 60' R/W