PROPOSED PAVING & UTILITY PLAN

NORTHERN HASEROT
SITE PLAN
OAKWOOD VILLAGE–COYAHOGA COUNTY– OHIO

DATE 10-18-04
SCALE: HOR. 1"=30' VERT. N/A
FILENAME: 8TRFAMNDSDS
COMPUTER: 8
FIELD CREW:

REV. NO.	ISSUE FOR BIDDING	DATE	BY	CH'KD
		9/23/04	AM	TED
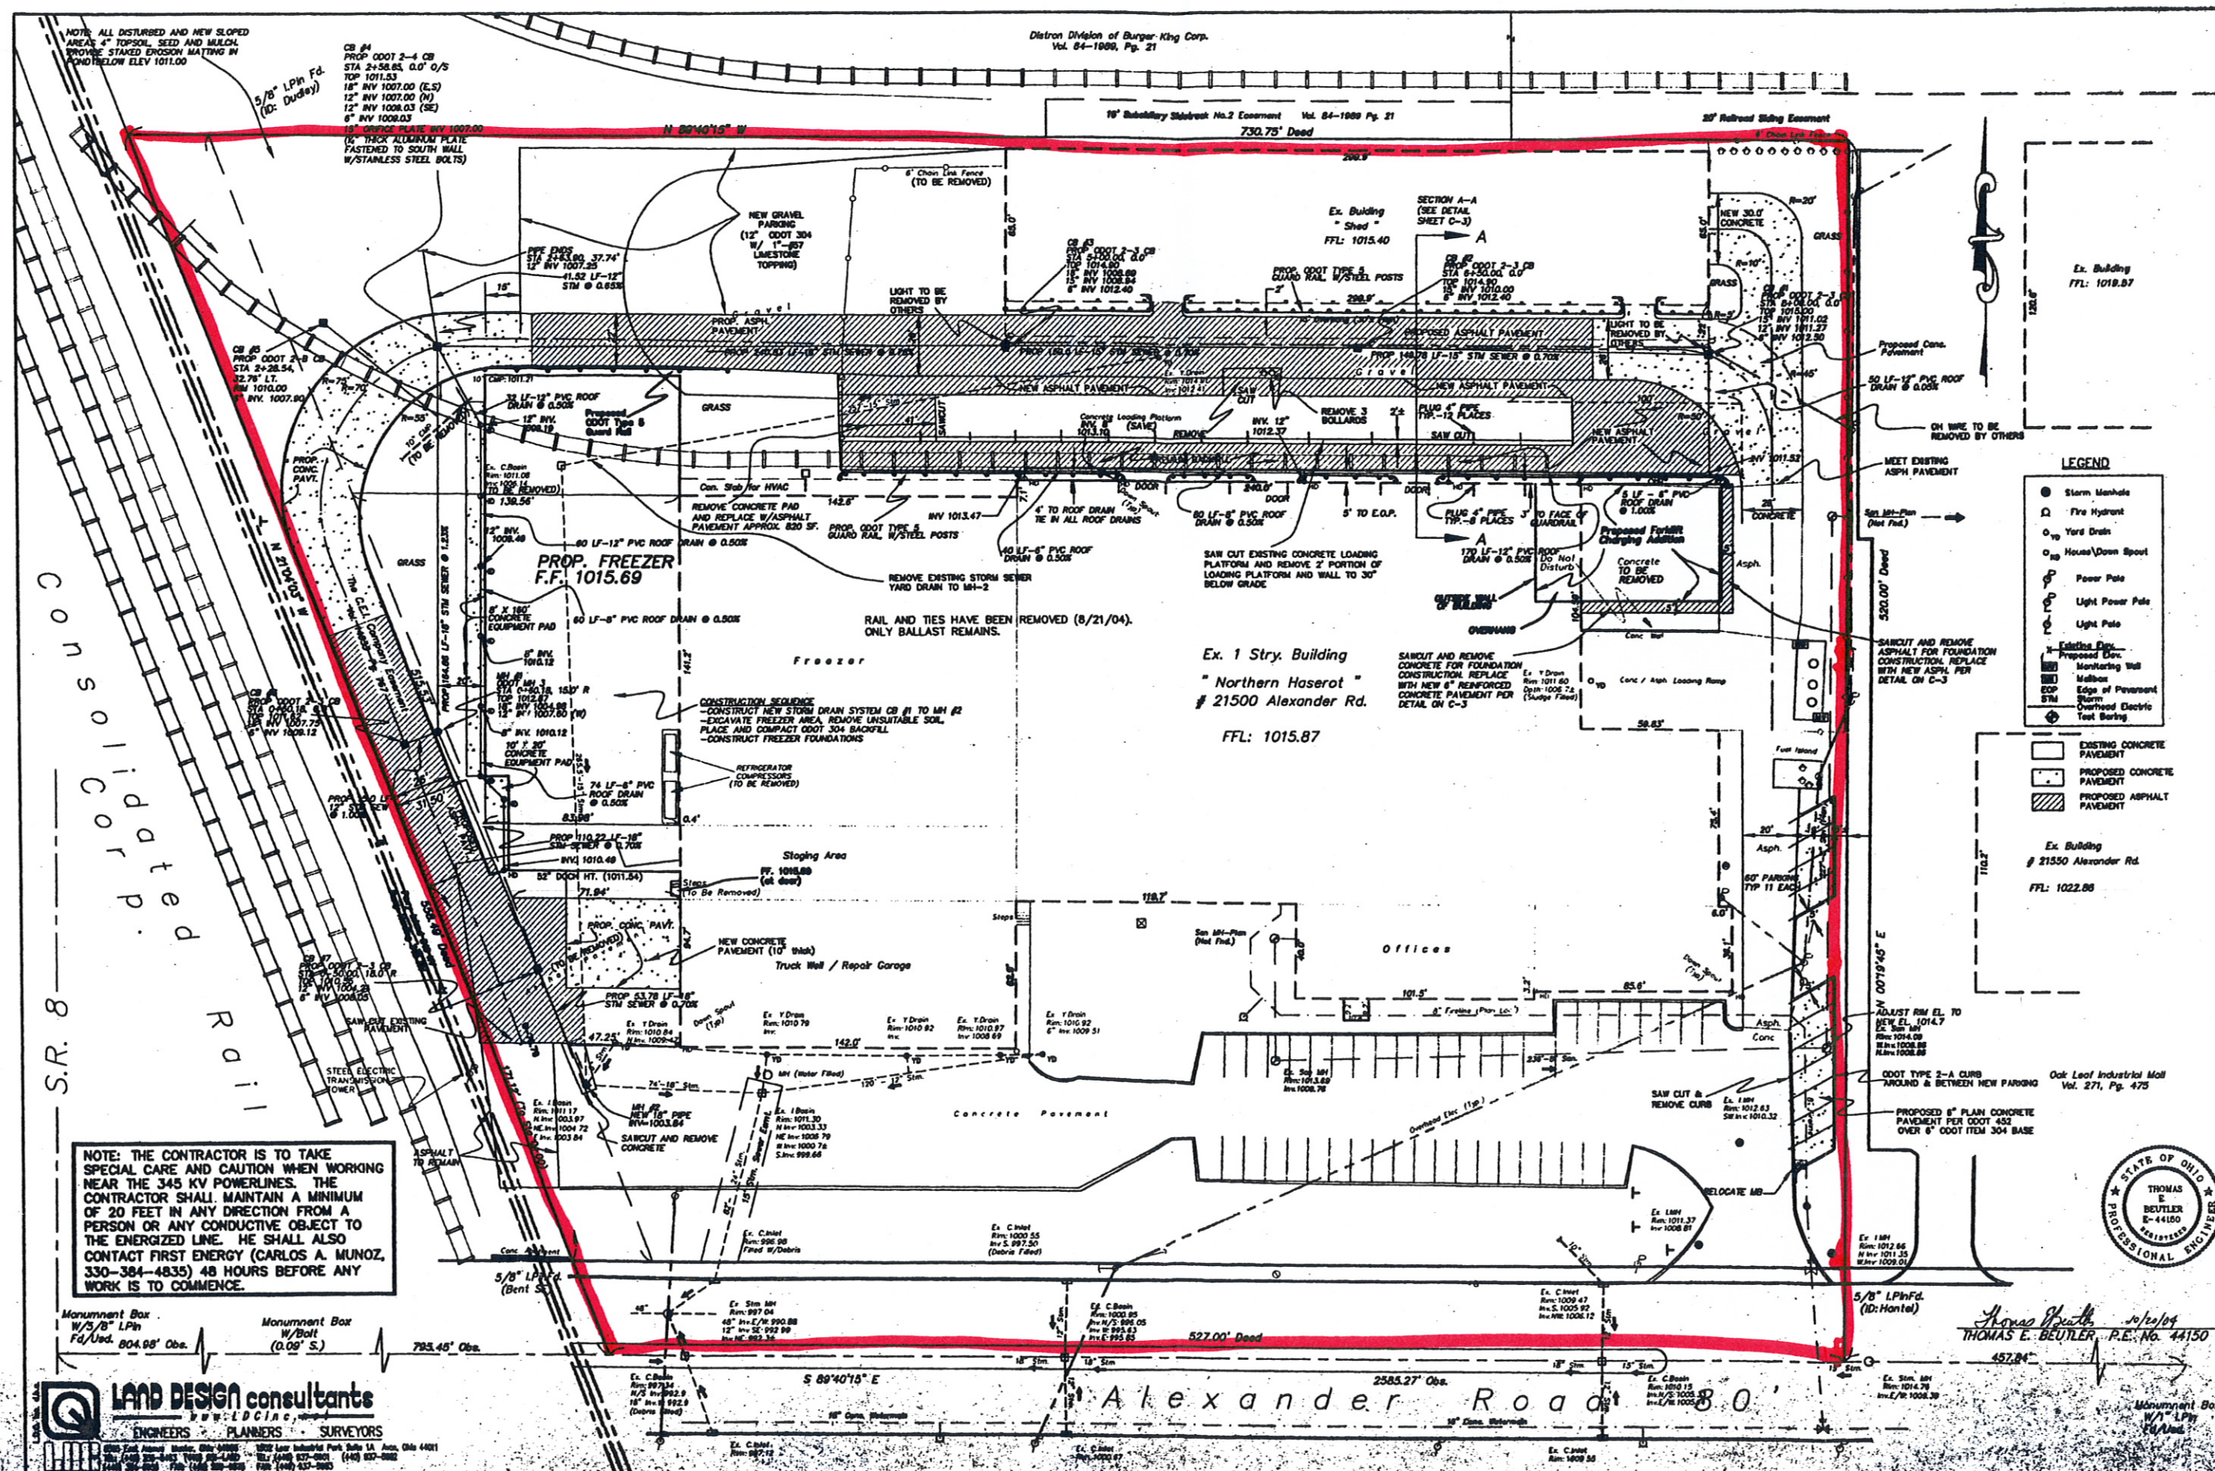
SHEET C-2
CONTRACT NO. SBDPR-1001