. P:\OKC\INT\39503600\2601\A\8x11J600MELCATDR.dwg Saved: 7/1/2005 2:52:34 PM By: CLAR2727
Xr... P:\OKC\INT\39503600\2601\GEN\3600SITE.dwg P:\OKC\INT\39503600\2601\GEN\3600PLAN.dwg

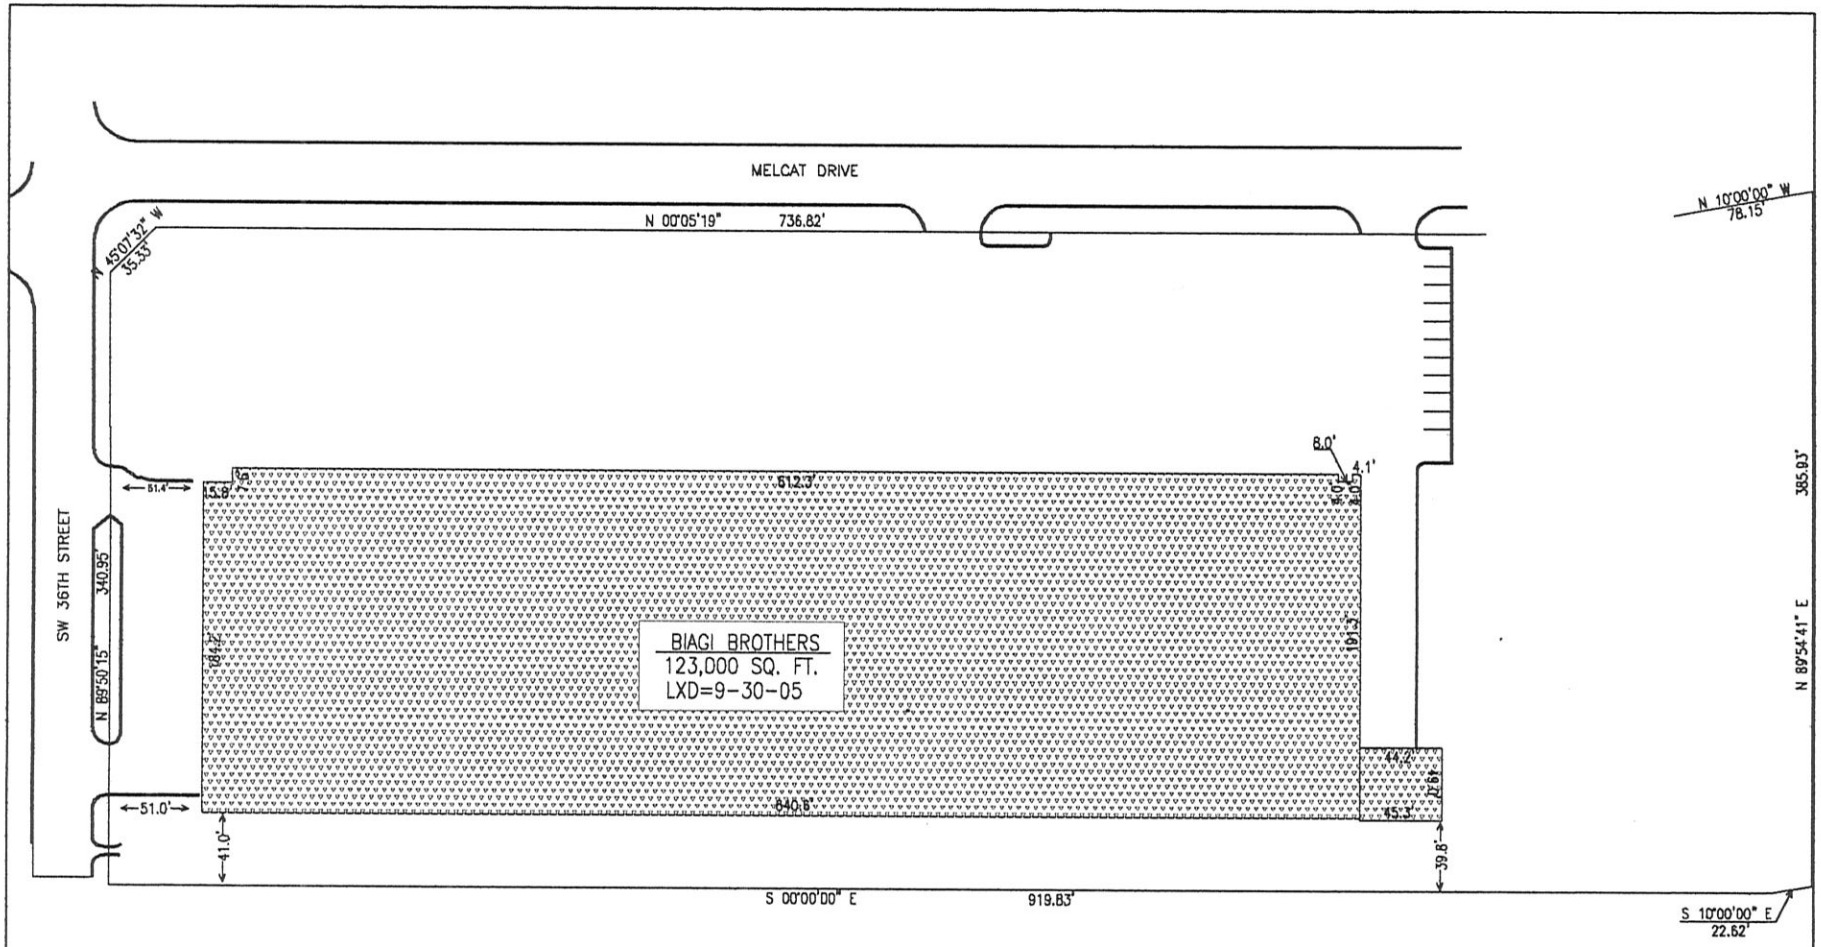

3600 MELCAT DRIVE OKLAHOMA CITY, OKLAHOMA

100' 0 50' 100'

SCALE: 1"=100'

SEQUENCE 1 OF 1	SHEET NUMBER A1	REV	REFERENCE FROM
PROJECT 109503600/2601 TRAMMELL CROW 5001 SW 6TH STREET	SITE PLAN		
SCALE 1"=100'-0"	DATE 7/1/05	DESIGNED BY	DRAWN BY CS
APPROVED BY DK	BENHAM	The Benham Companies, LLC 9400 N Broadway, Ste. 300 Oklahoma City, OK 73114 www.benham.com	