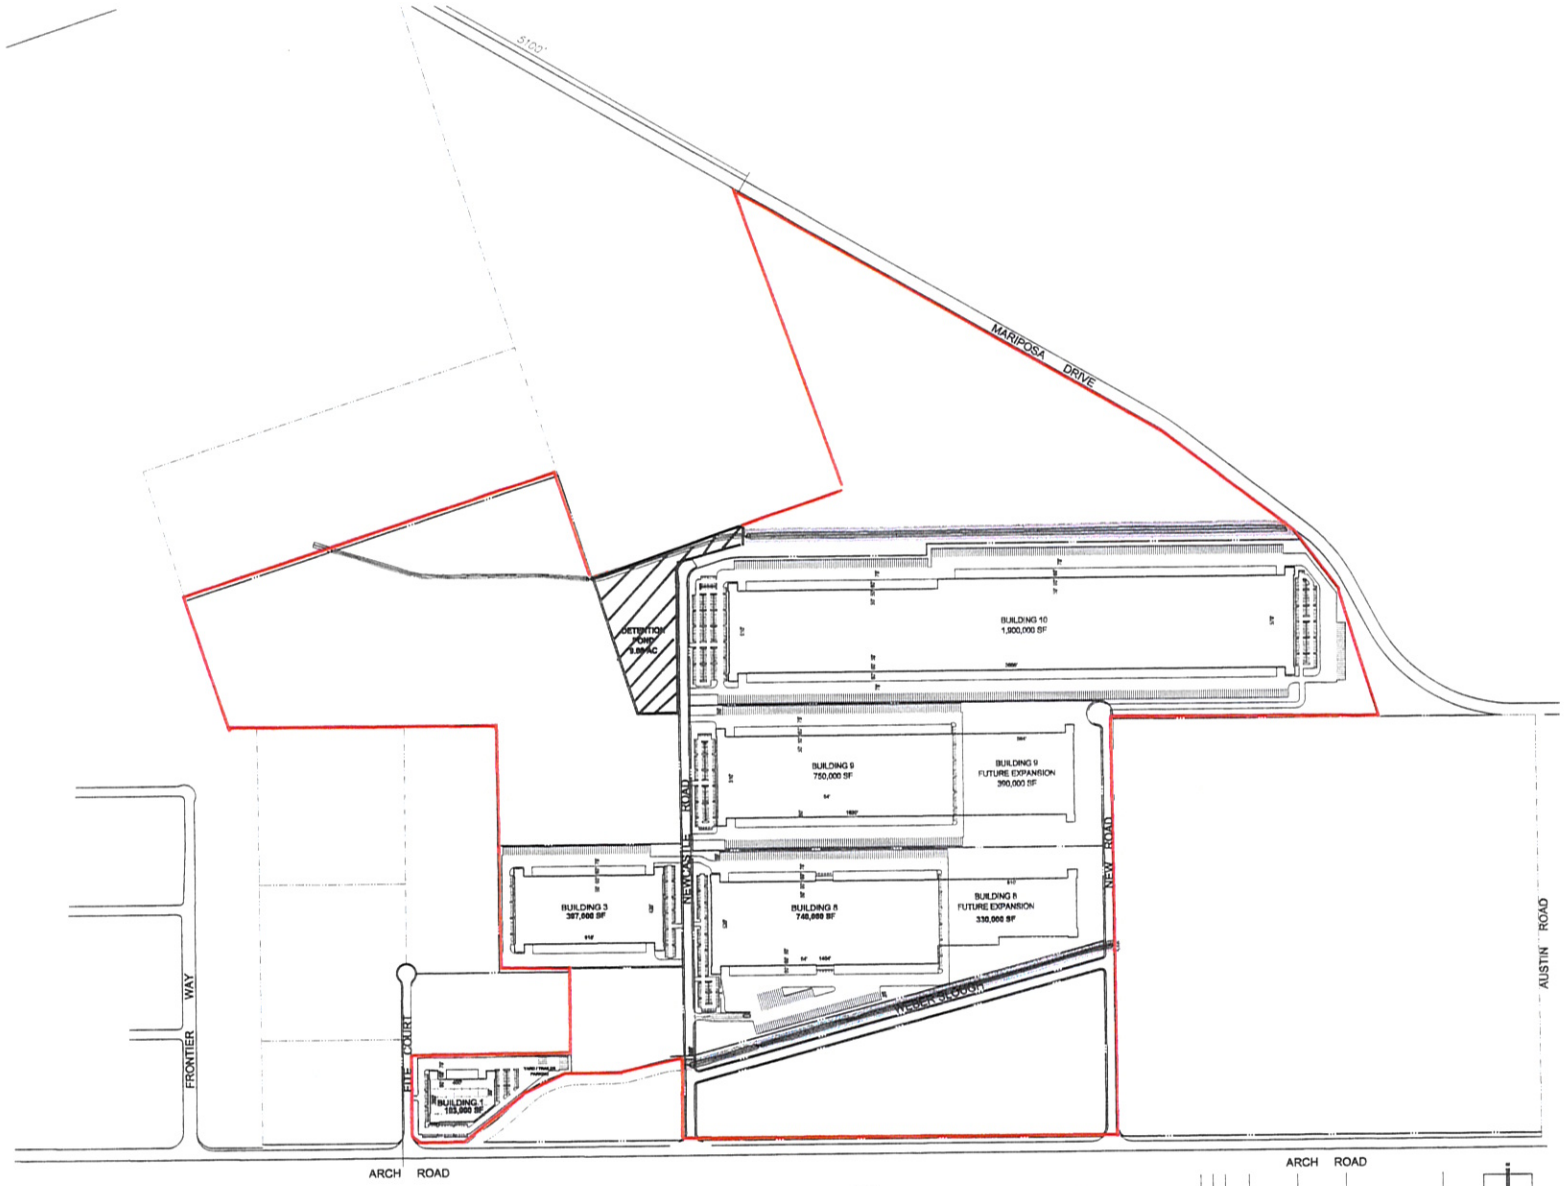

NOTE:
THIS CONCEPTUAL DESIGN PLAN IS BASED UPON A PRELIMINARY REVIEW OF ENTITLEMENT REQUIREMENTS AND ON UNVERIFIED AND POSSIBLY INCOMPLETE SITE INFORMATION, AND IS INTENDED MERELY TO ASSIST IN EXPLORING HOW THE SITE MIGHT BE DEVELOPED.

0 150 300 600 1500

scale: 1" = 300'

SNR07-0036-00

NORTH

OPUS.
a Development of Opus West Corporation

Conceptual Site Plan

scheme #13 with expansion breakdown

06.27.07

OPUS LOGISTICS CENTER

stockton, california

WARE MALCOMB

architecture
planning
interiors
graphics

www.waremalcomb.com
P: 925.244.9620