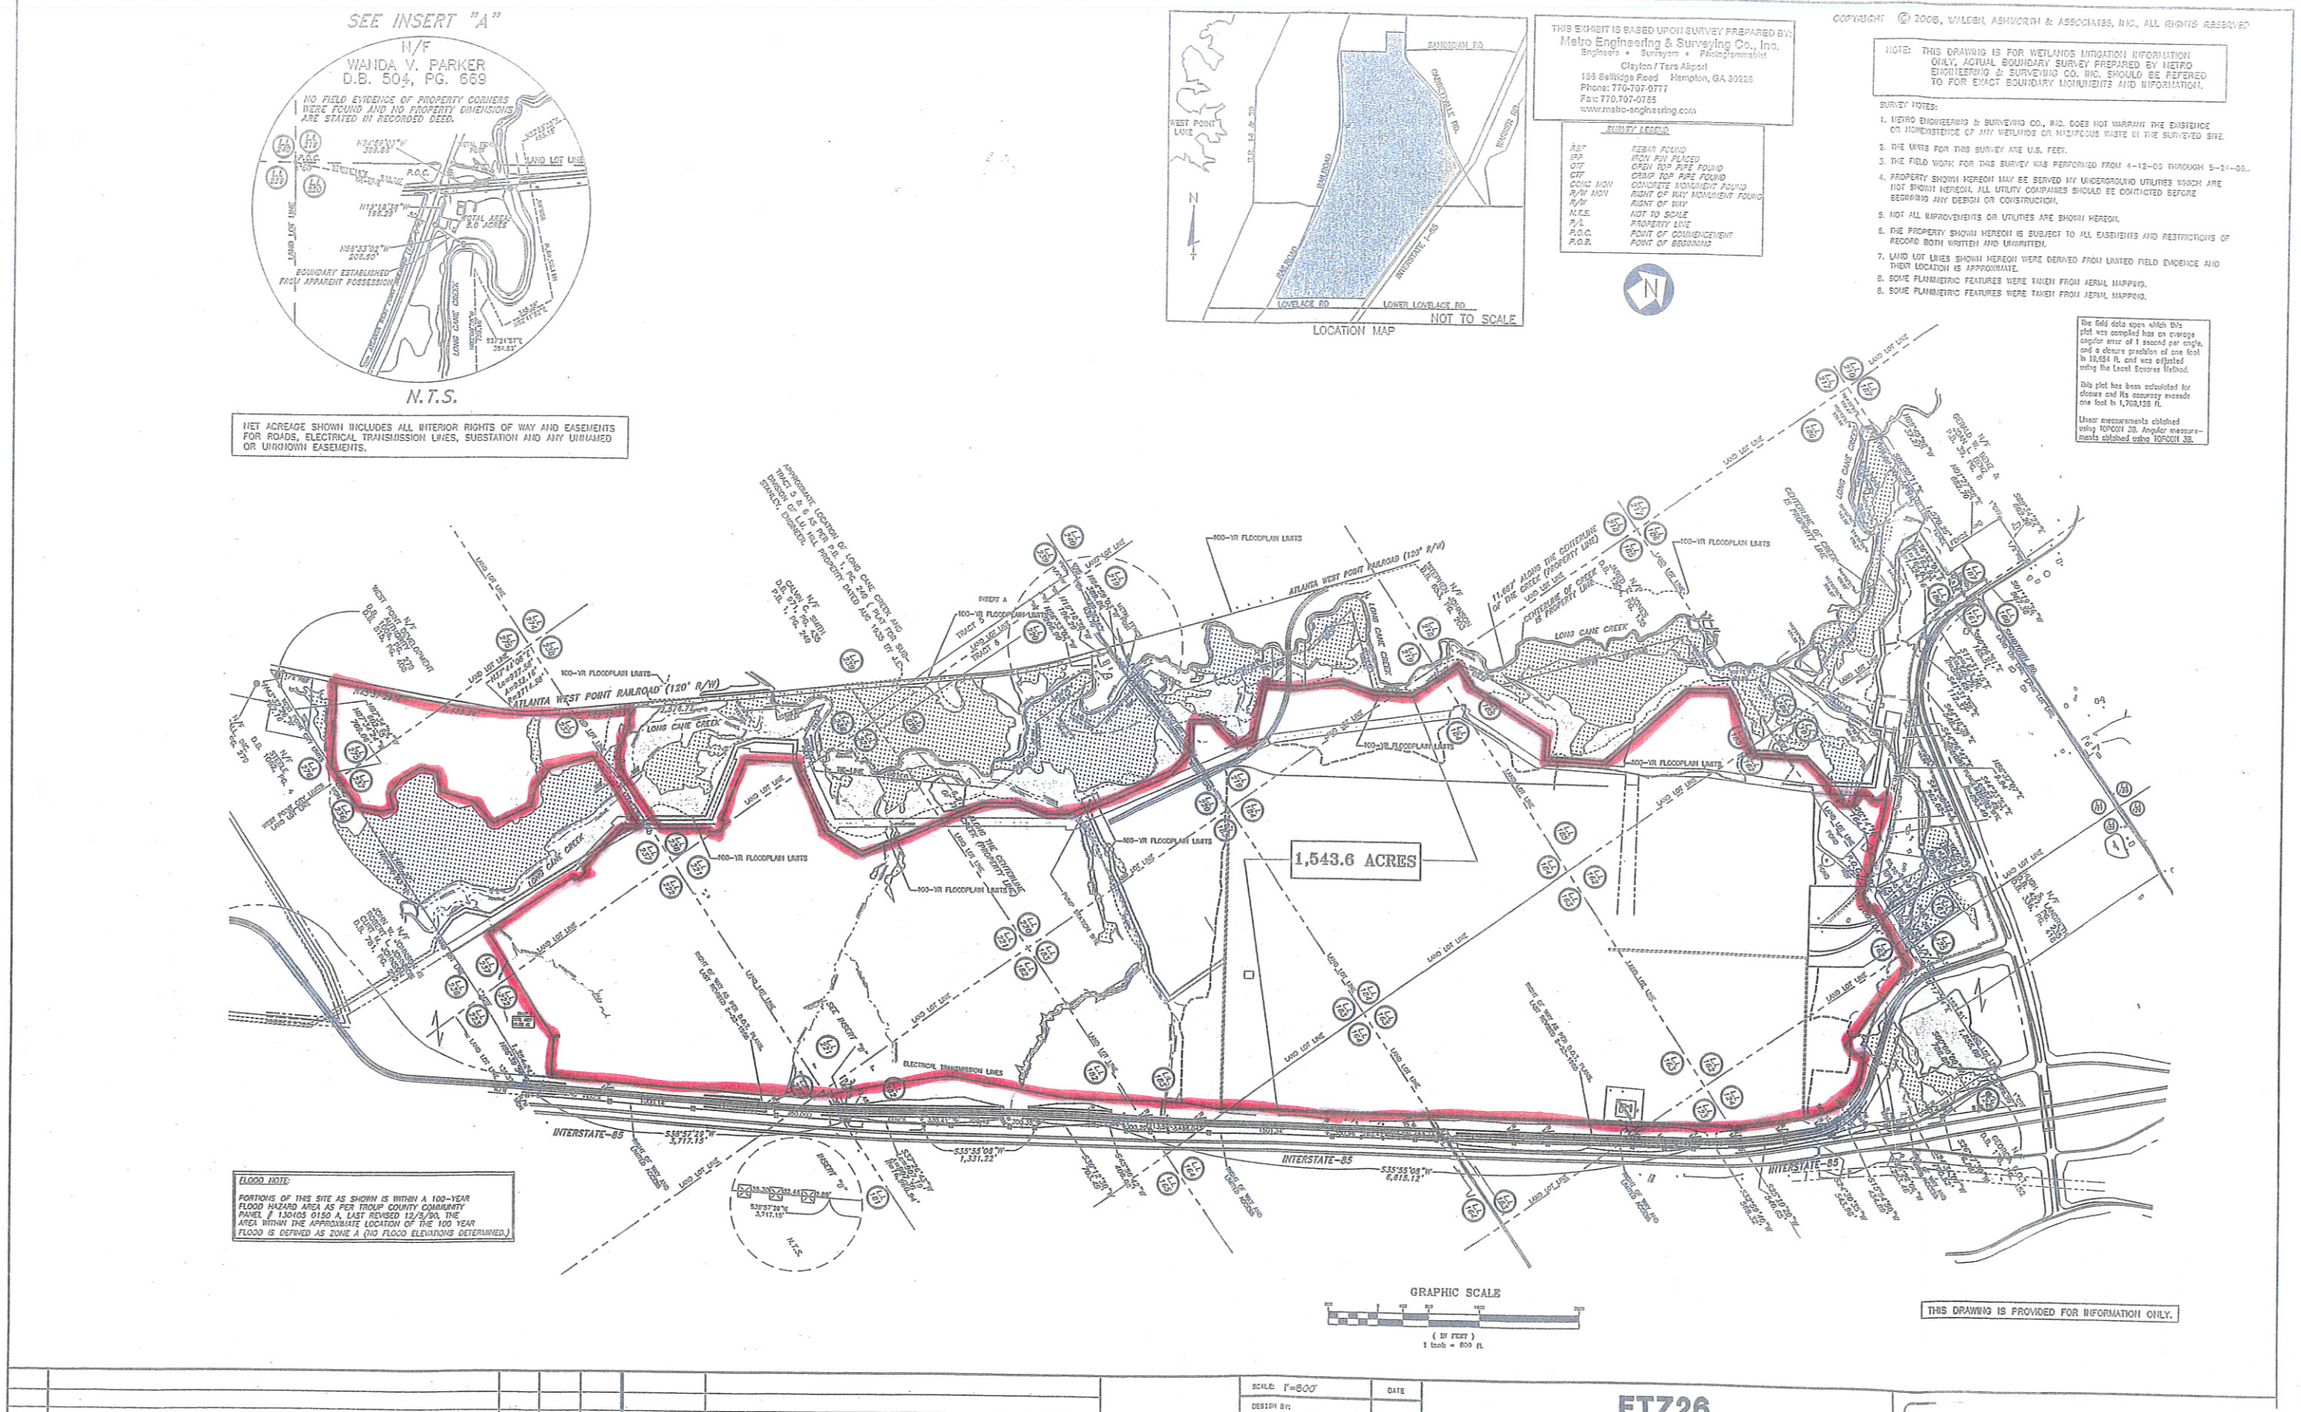

NO.	REVISIONS	MADE	CKD.	DATE	DRAWING NO.	REFERENCE DRAWINGS

SCALE: 1"=800'	DATE
DESIGN BY:	
DRAWN BY:	
CHECKED BY:	
SUPV. BY:	
SUBM'TD. BY:	
APP'D BY:	
APP'D BY:	
APP'D BY:	

FTZ26
WEST POINT
ECONOMIC DEVELOPMENT SITE

WEST POINT DEVELOPMENT AUTHORITY

JOB NO. 28017

Proposed Site 11
West Point Economic Development Site