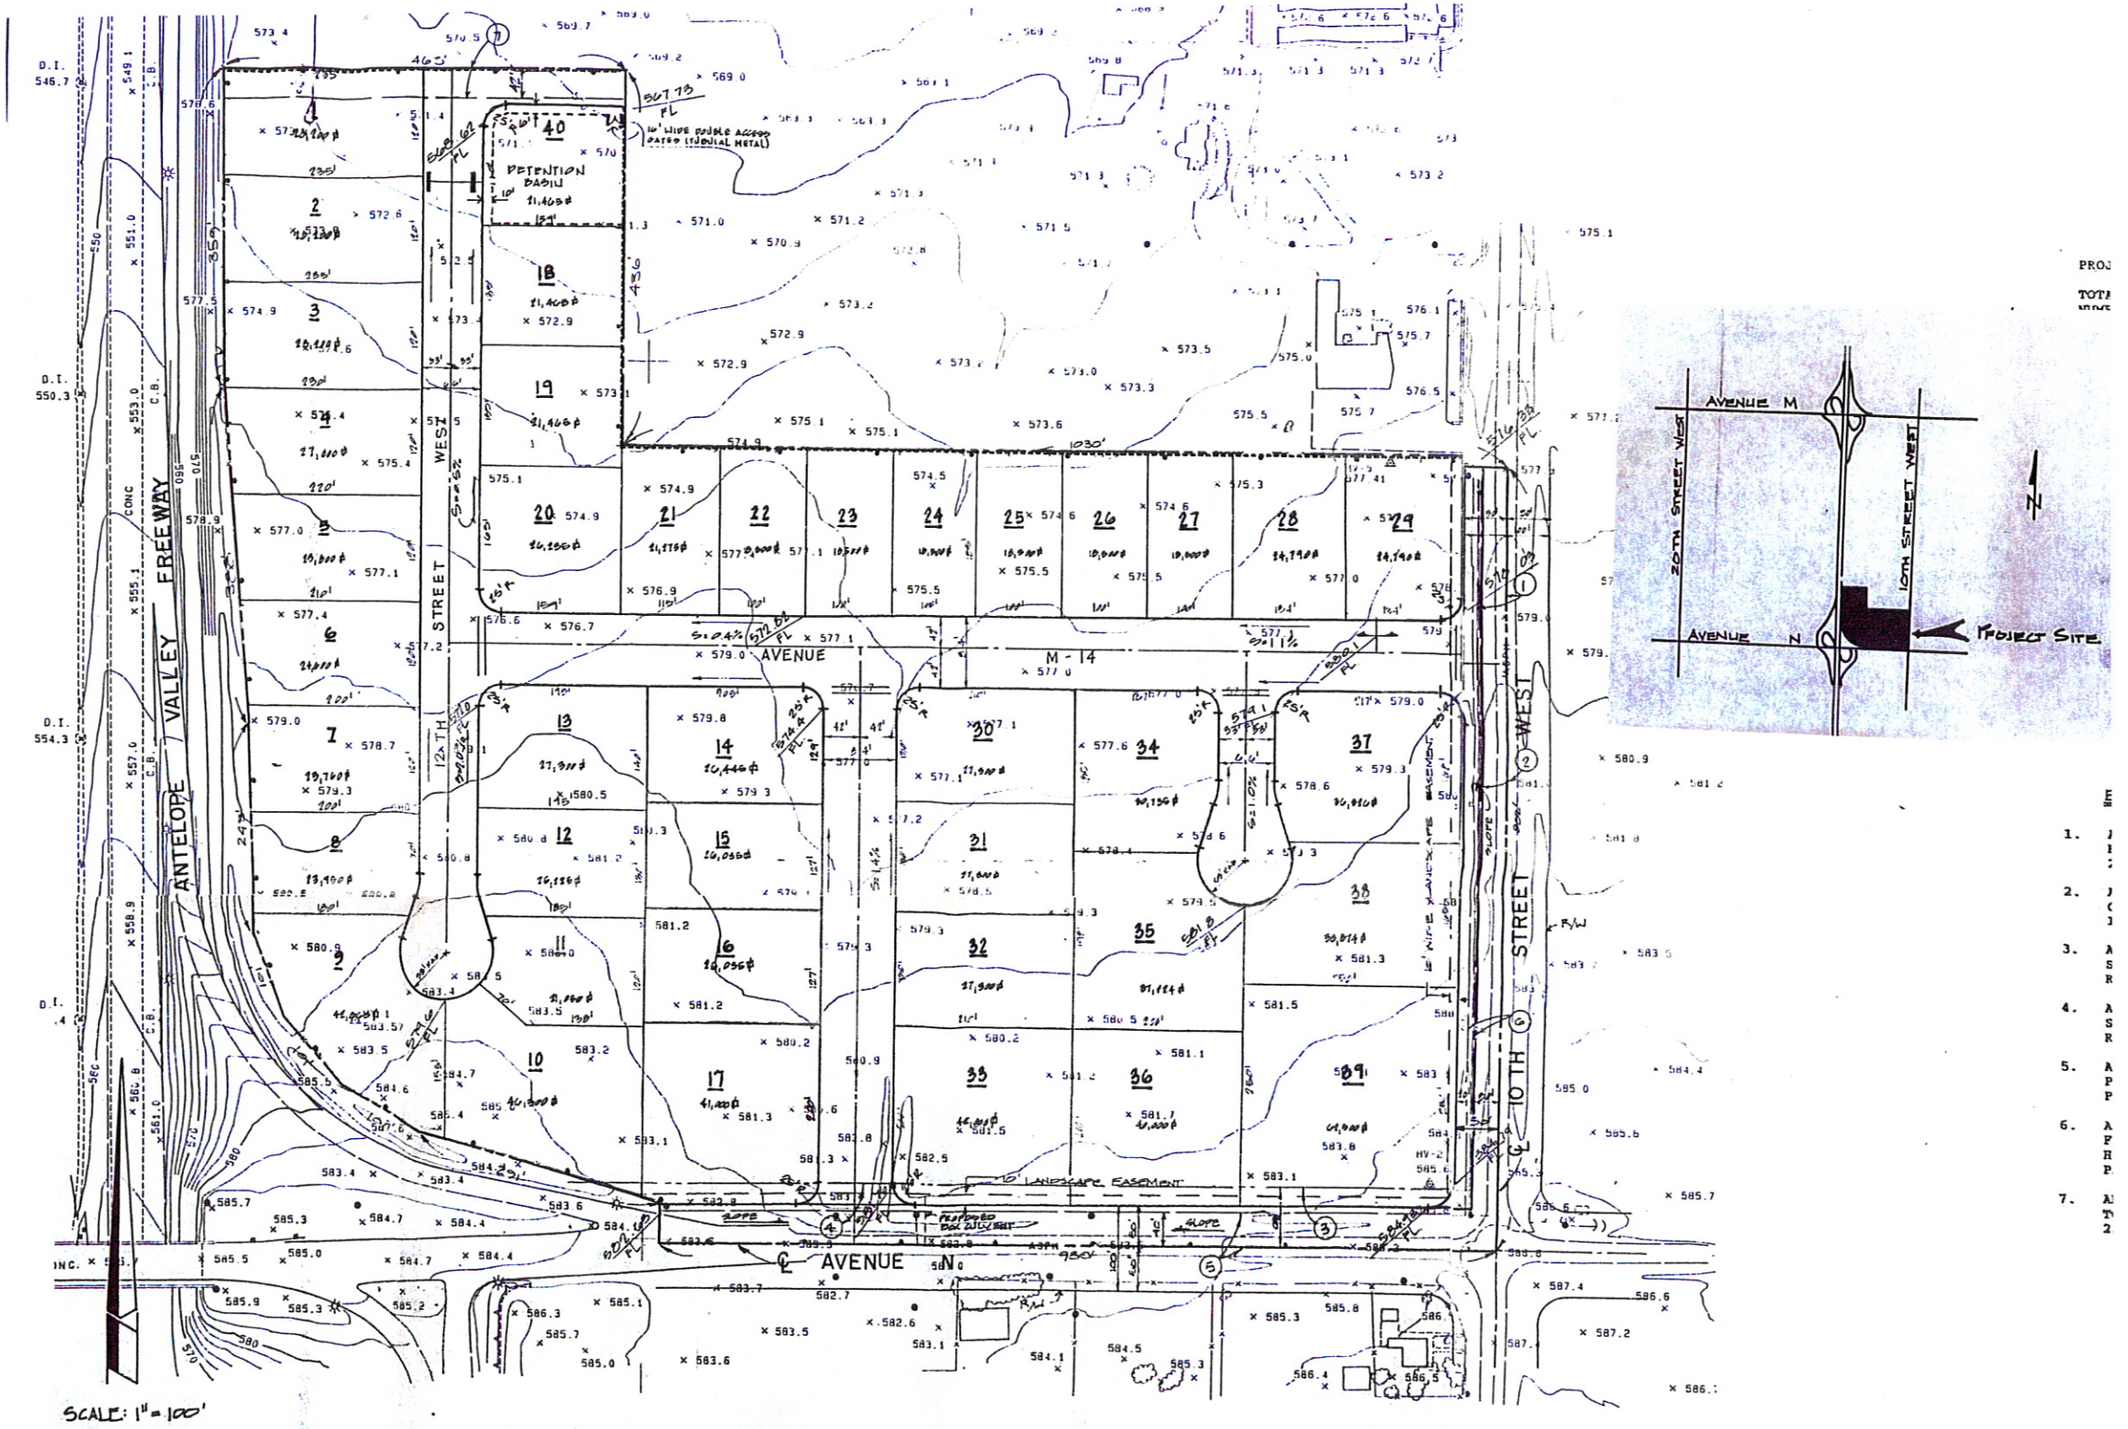
ANTELOPE VALLEY FREEWAY
12TH STREET WEST
10TH STREET WEST
AVENUE M
AVENUE N
M - 14
DETENTION BASIN
16' WIDE DOUBLE ACCESS GATES (INDUSTRIAL METAL)
10' LANDSCAPE EASEMENT
PROPOSED BOX CULVERT
SLOPE
AVENUE M
20TH STREET WEST
10TH STREET WEST
PROJECT SITE
SCALE: 1" = 100'