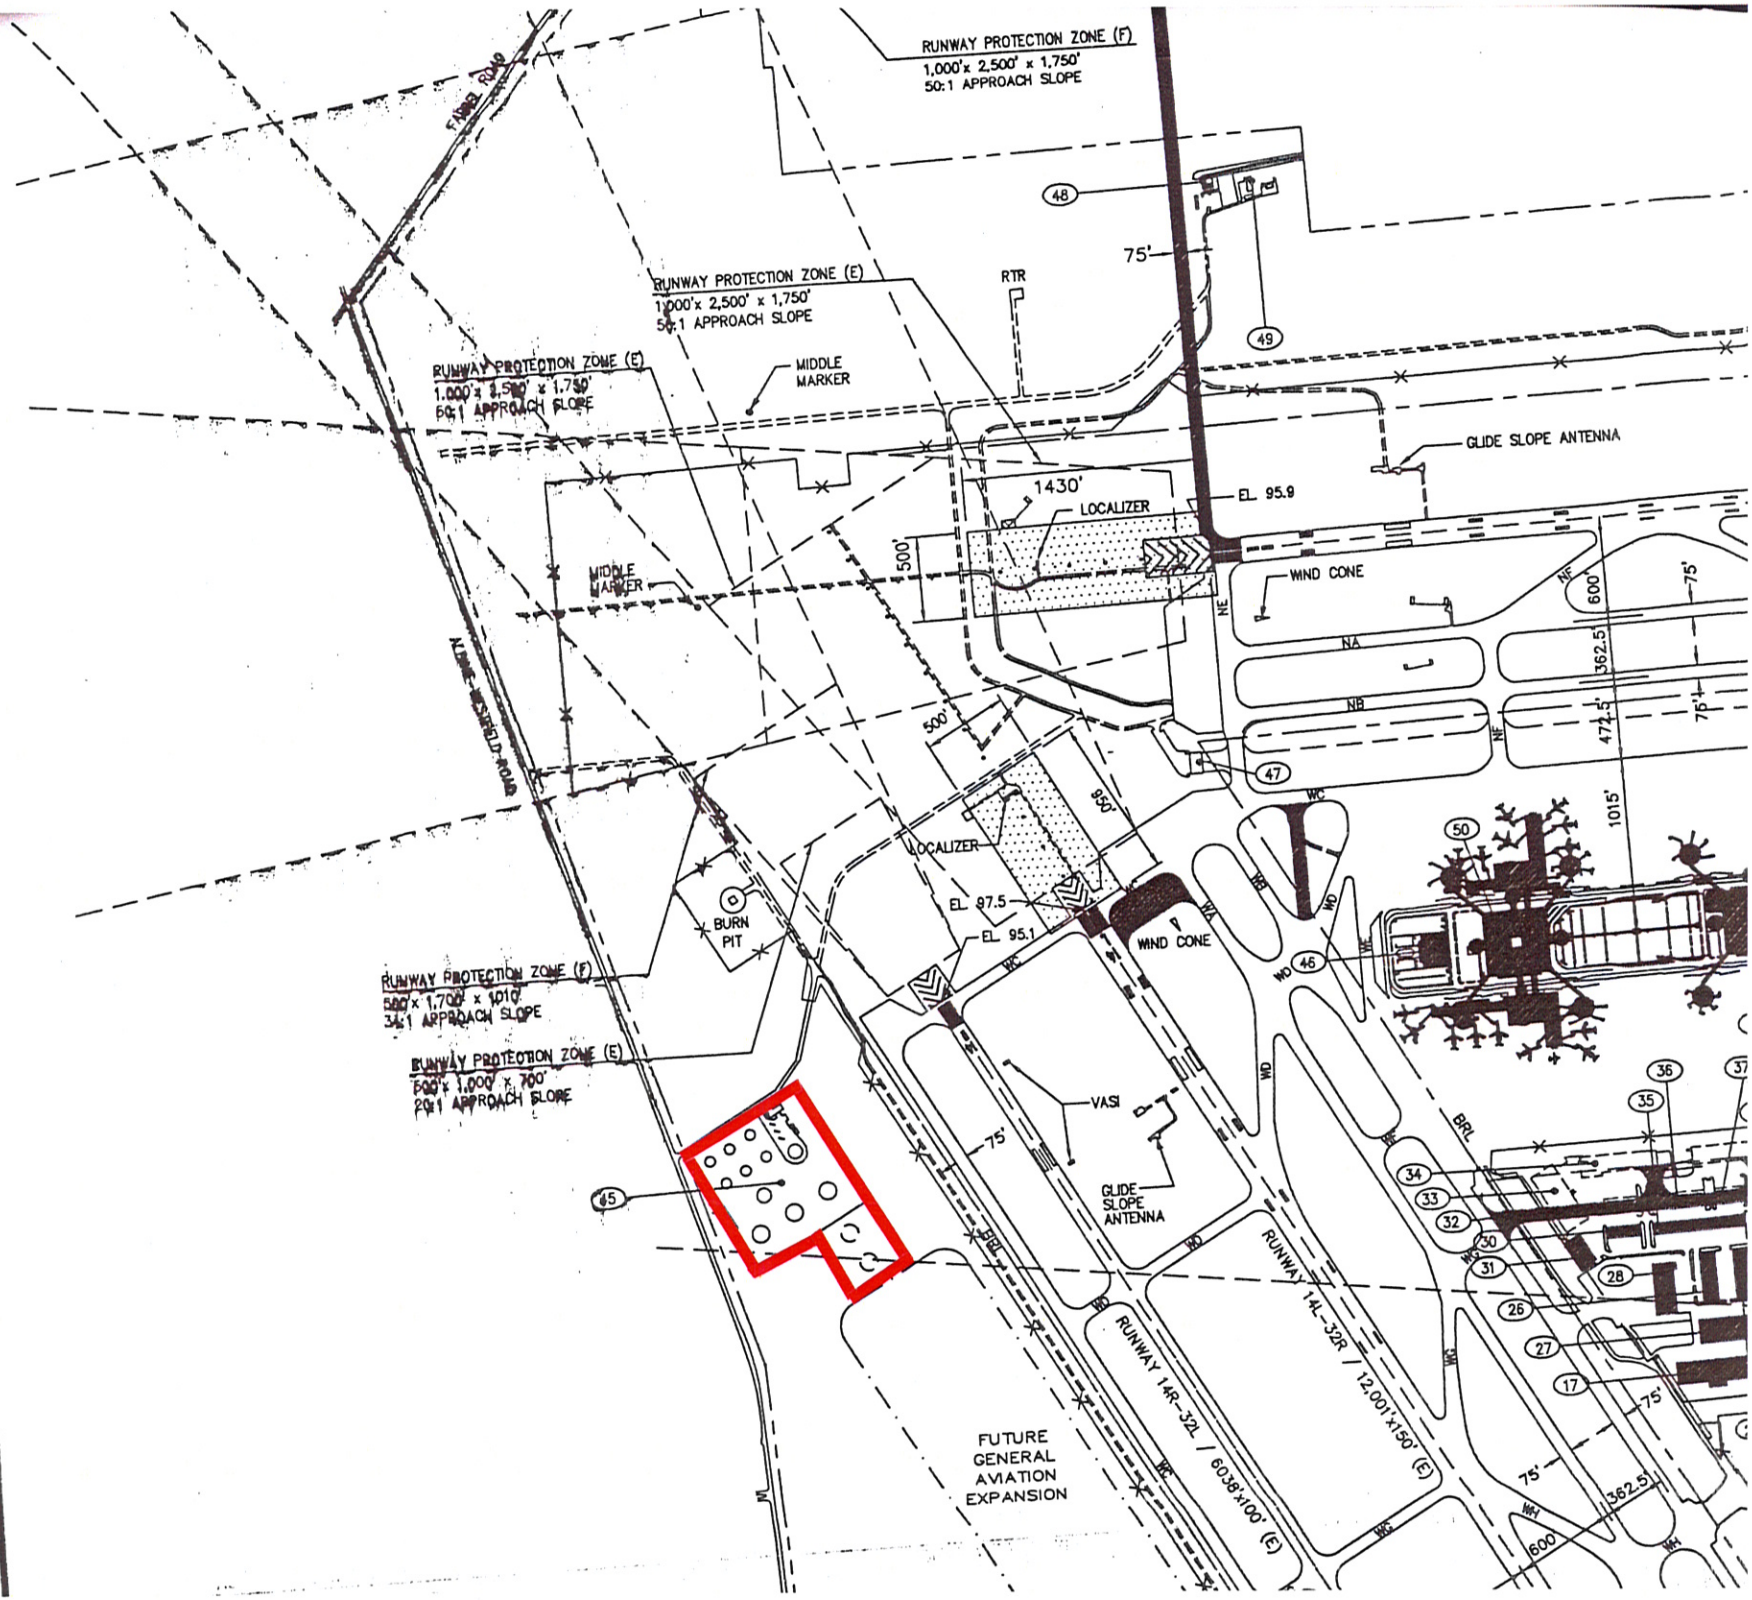
RUNWAY PROTECTION ZONE (F)
1,000'x 2,500' x 1,750'
50:1 APPROACH SLOPE
RUNWAY PROTECTION ZONE (E)
1,000'x 2,500' x 1,750'
50:1 APPROACH SLOPE
RUNWAY PROTECTION ZONE (E)
1,000'x 2,500' x 1,750'
50:1 APPROACH SLOPE
MIDDLE MARKER
RTR
75'
GLIDE SLOPE ANTENNA
1430'
LOCALIZER
EL 95.9
WIND CONE
500'
MIDDLE MARKER
NA
NB
NE
NF
600'
362.5'
472.5'
1015'
75'
500'
950'
LOCALIZER
EL 97.5
EL 95.1
WIND CONE
BURN PIT
RUNWAY PROTECTION ZONE (F)
500'x 1,700' x 1010'
34:1 APPROACH SLOPE
RUNWAY PROTECTION ZONE (E)
500'x 1,000' x 700'
20:1 APPROACH SLOPE
VASI
GLIDE SLOPE ANTENNA
75'
RUNWAY 14L-32R / 12,001'x150' (E)
RUNWAY 14R-32L / 6038'x100' (E)
FUTURE GENERAL AVIATION EXPANSION
75'
362.5'
600'
48
49
47
50
46
45
36
35
34
33
32
30
31
28
26
27
17

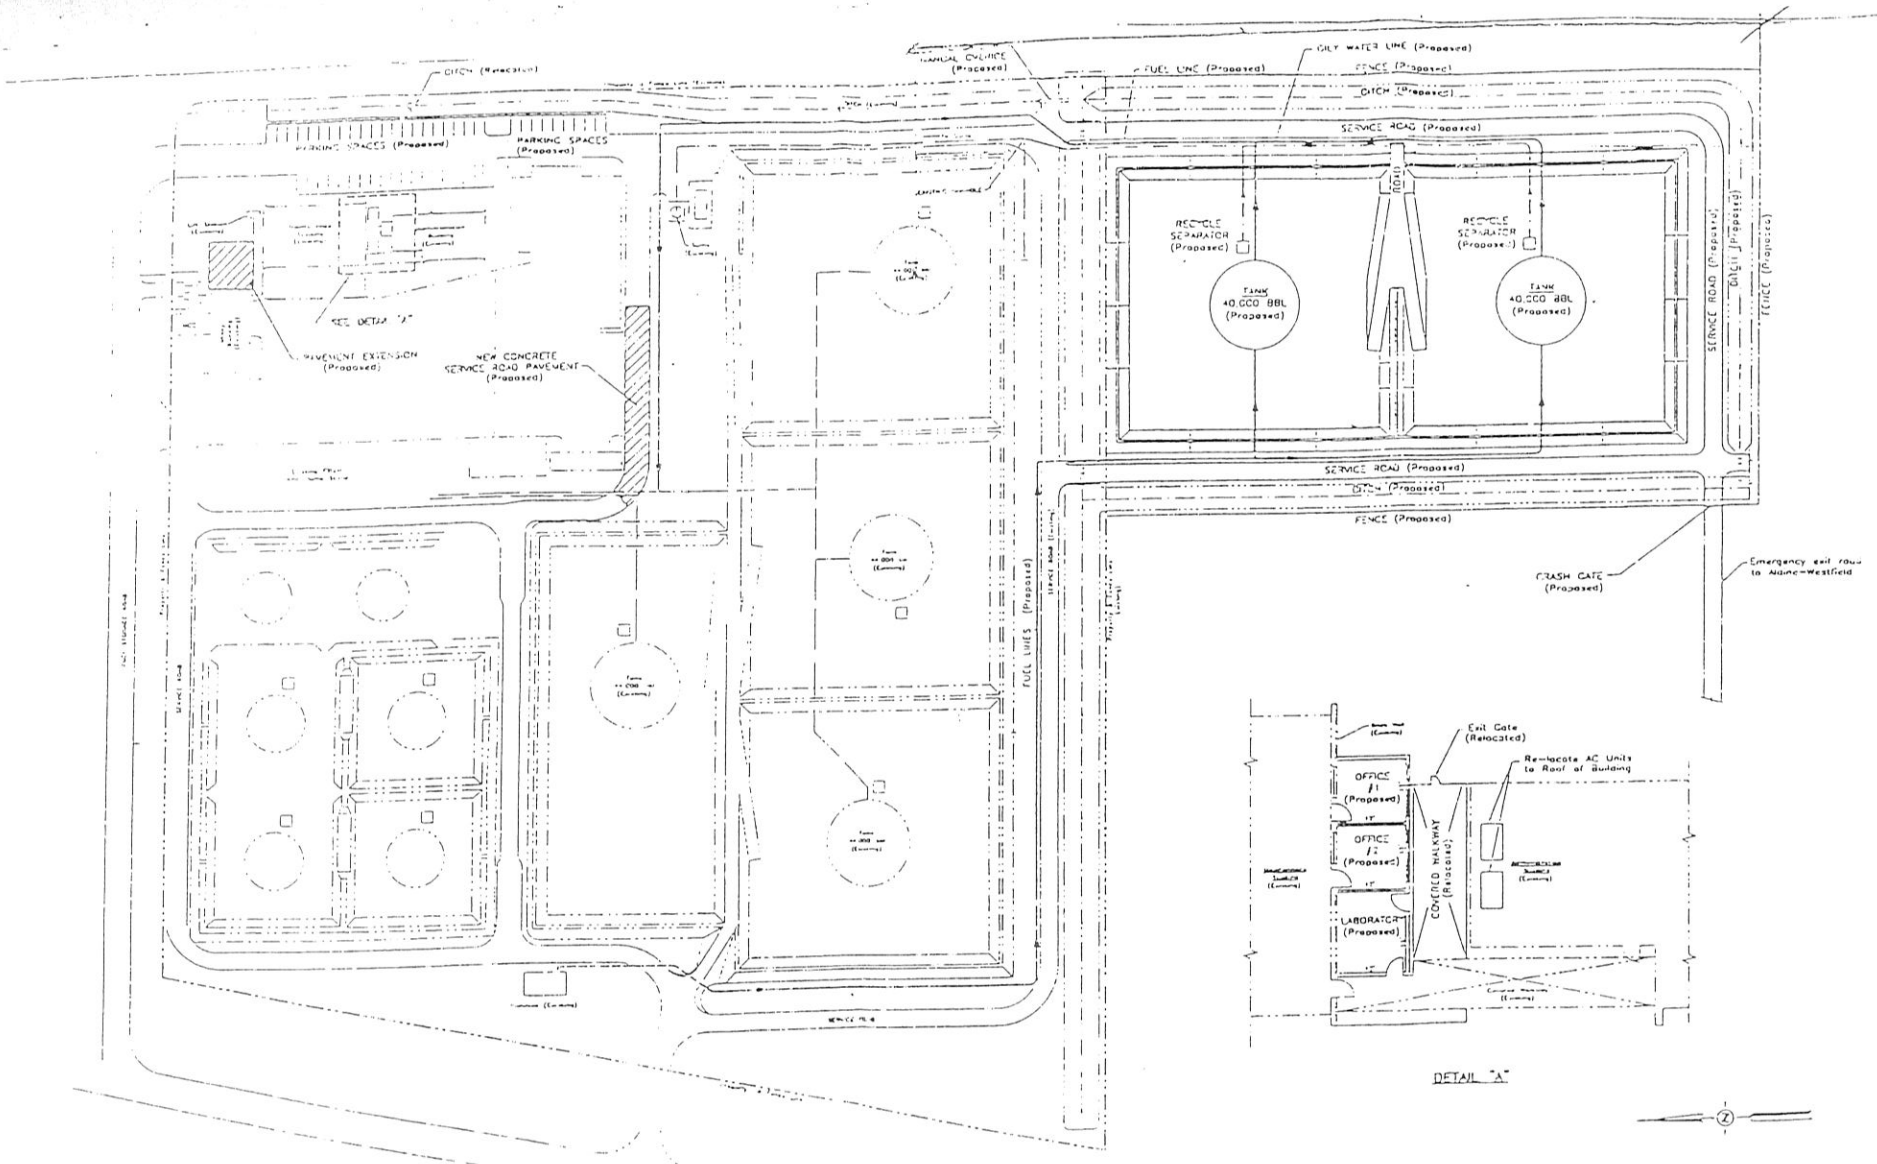

Attachment V-B