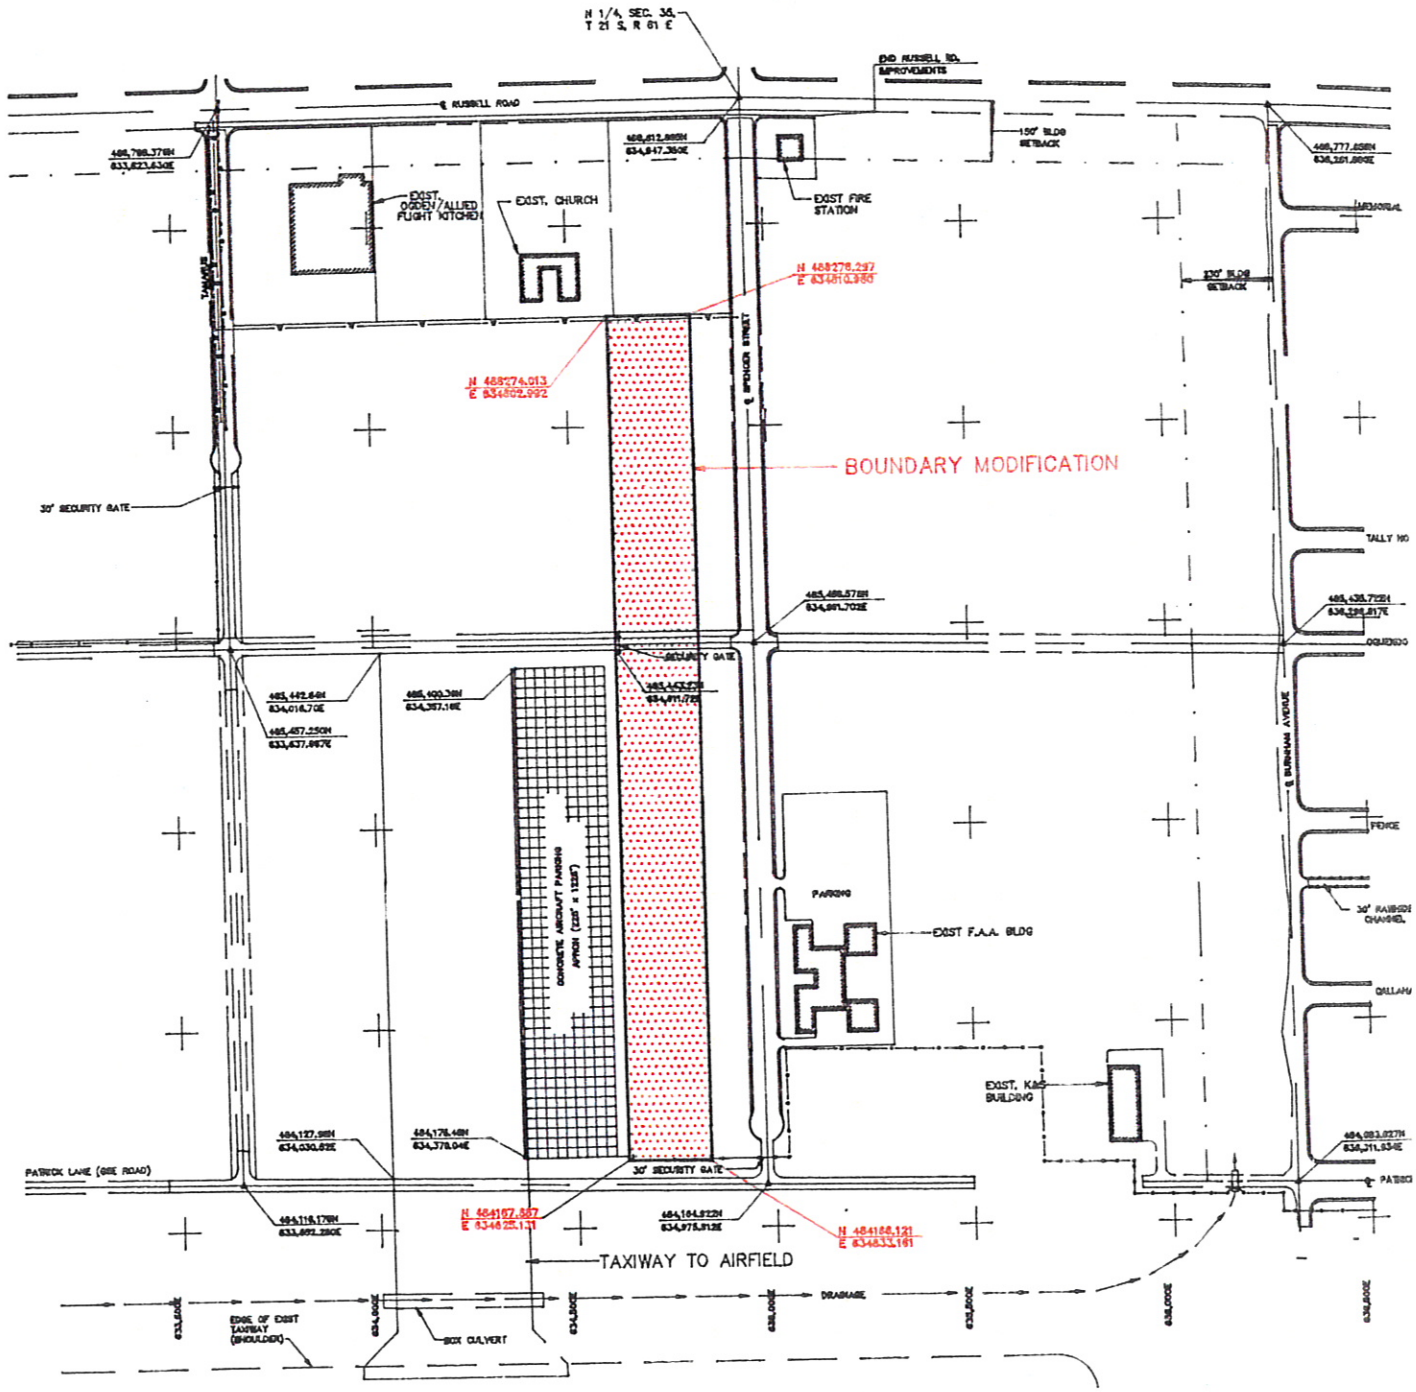

N 1/4, SEC. 35, T 21 S, R 61 E
END RUSSELL RD. IMPROVEMENTS
℄ RUSSELL ROAD
150' BLDG SETBACK
EXIST. OGDEN/ALLIED FLIGHT KITCHEN
EXIST. CHURCH
EXIST FIRE STATION
N 488276.297
E 634810.980
N 488274.013
E 634802.992
℄ SPENCER STREET
BOUNDARY MODIFICATION
30' SECURITY GATE
SECURITY GATE
CONCRETE AIRCRAFT PARKING APRON (225' x 1225')
PARKING
EXIST F.A.A. BLDG
EXIST. K&S BUILDING
℄ BURNHAM AVENUE
PATRICK LANE (GSE ROAD)
30' SECURITY GATE
N 484167.887
E 634625.131
N 484166.121
E 634633.161
TAXIWAY TO AIRFIELD
DRAINAGE
EDGE OF EXIST TAXIWAY (SHOULDER)
BOX CULVERT