Expansion Site No. 4

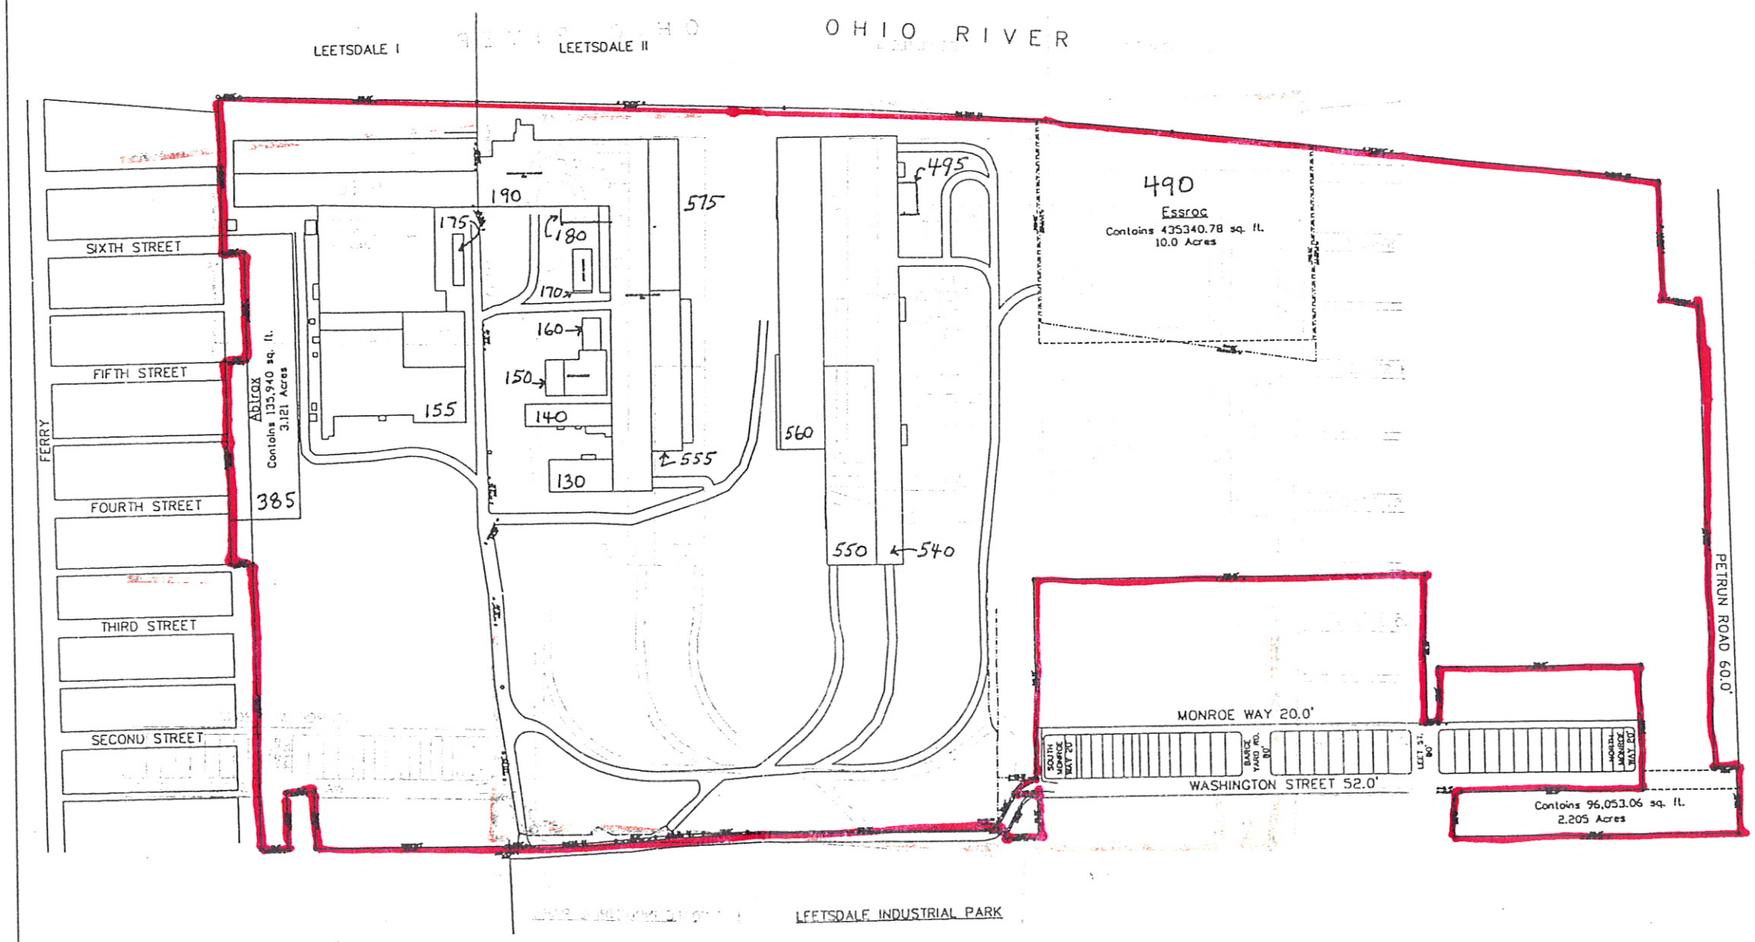

REVISION	DWG. NO.	REVISION DESCRIPTION	DATE	REVISION DESCRIPTION	DATE

This document and the technical and engineering data presented thereby are based materials and proprietary information of Mason Printing Structures Corporation. This document may not be reproduced or disclosed, in whole or in part, by any party receiving this document without the prior written consent of MPSC.

DRAWING STATUS

DRAWN BY	
CHECKED BY	
DATE	

AUTHORIZED FOR

SCHEMATIC DESIGN
PROGRESS REVIEW
BIDDING
BUILDING PERMIT
CONSTRUCTION

LEETSDALE

SITEWORK
SITE PLAN

PROJECT NUMBER	9(
DRAWING SCALE	1/32
DRAWING NUMBER	01
	SITE1