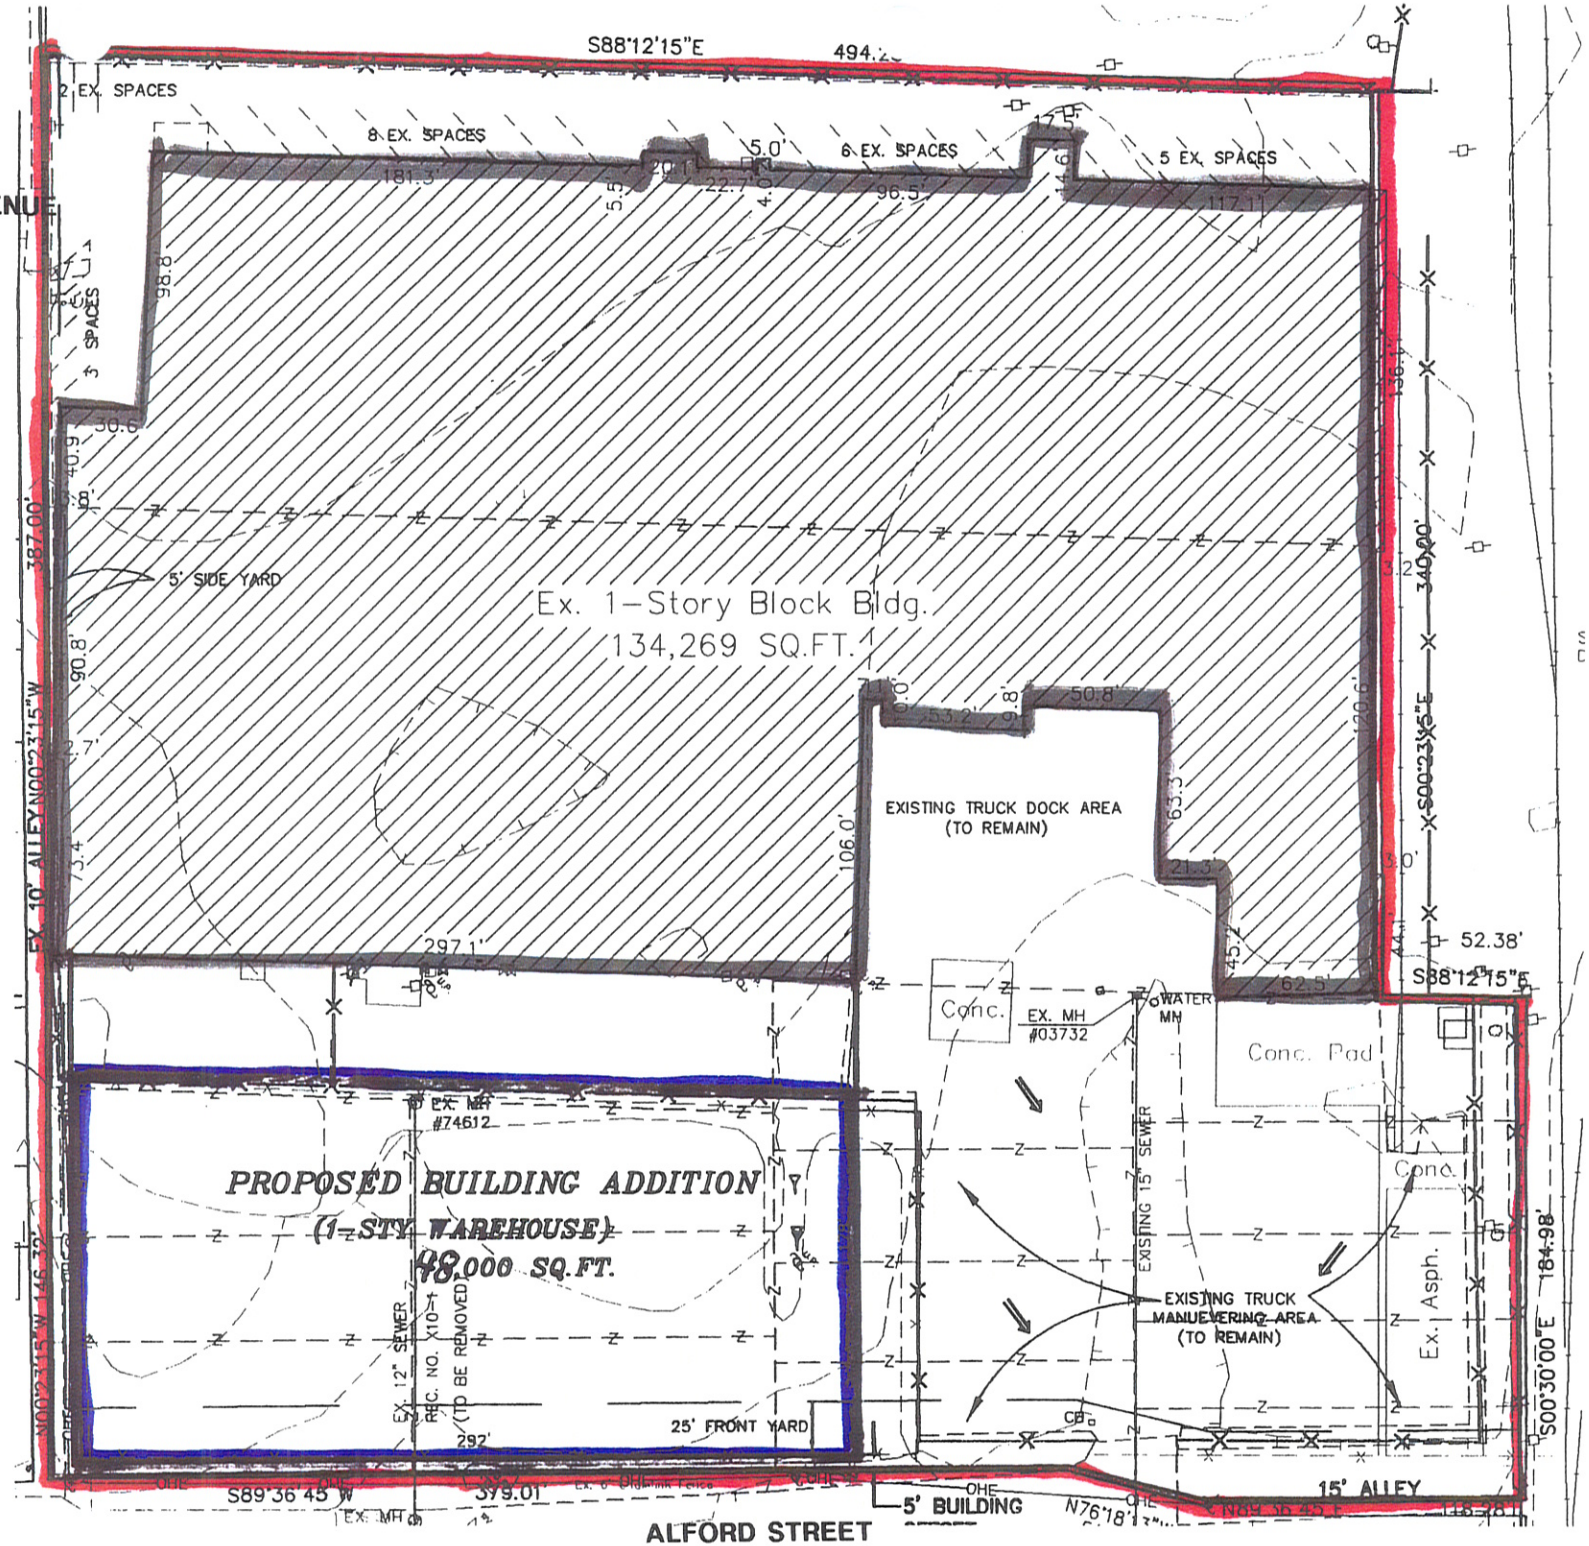

BOUNDARY LINE

EXISTING BUILDING

PROPOSED BUILDING