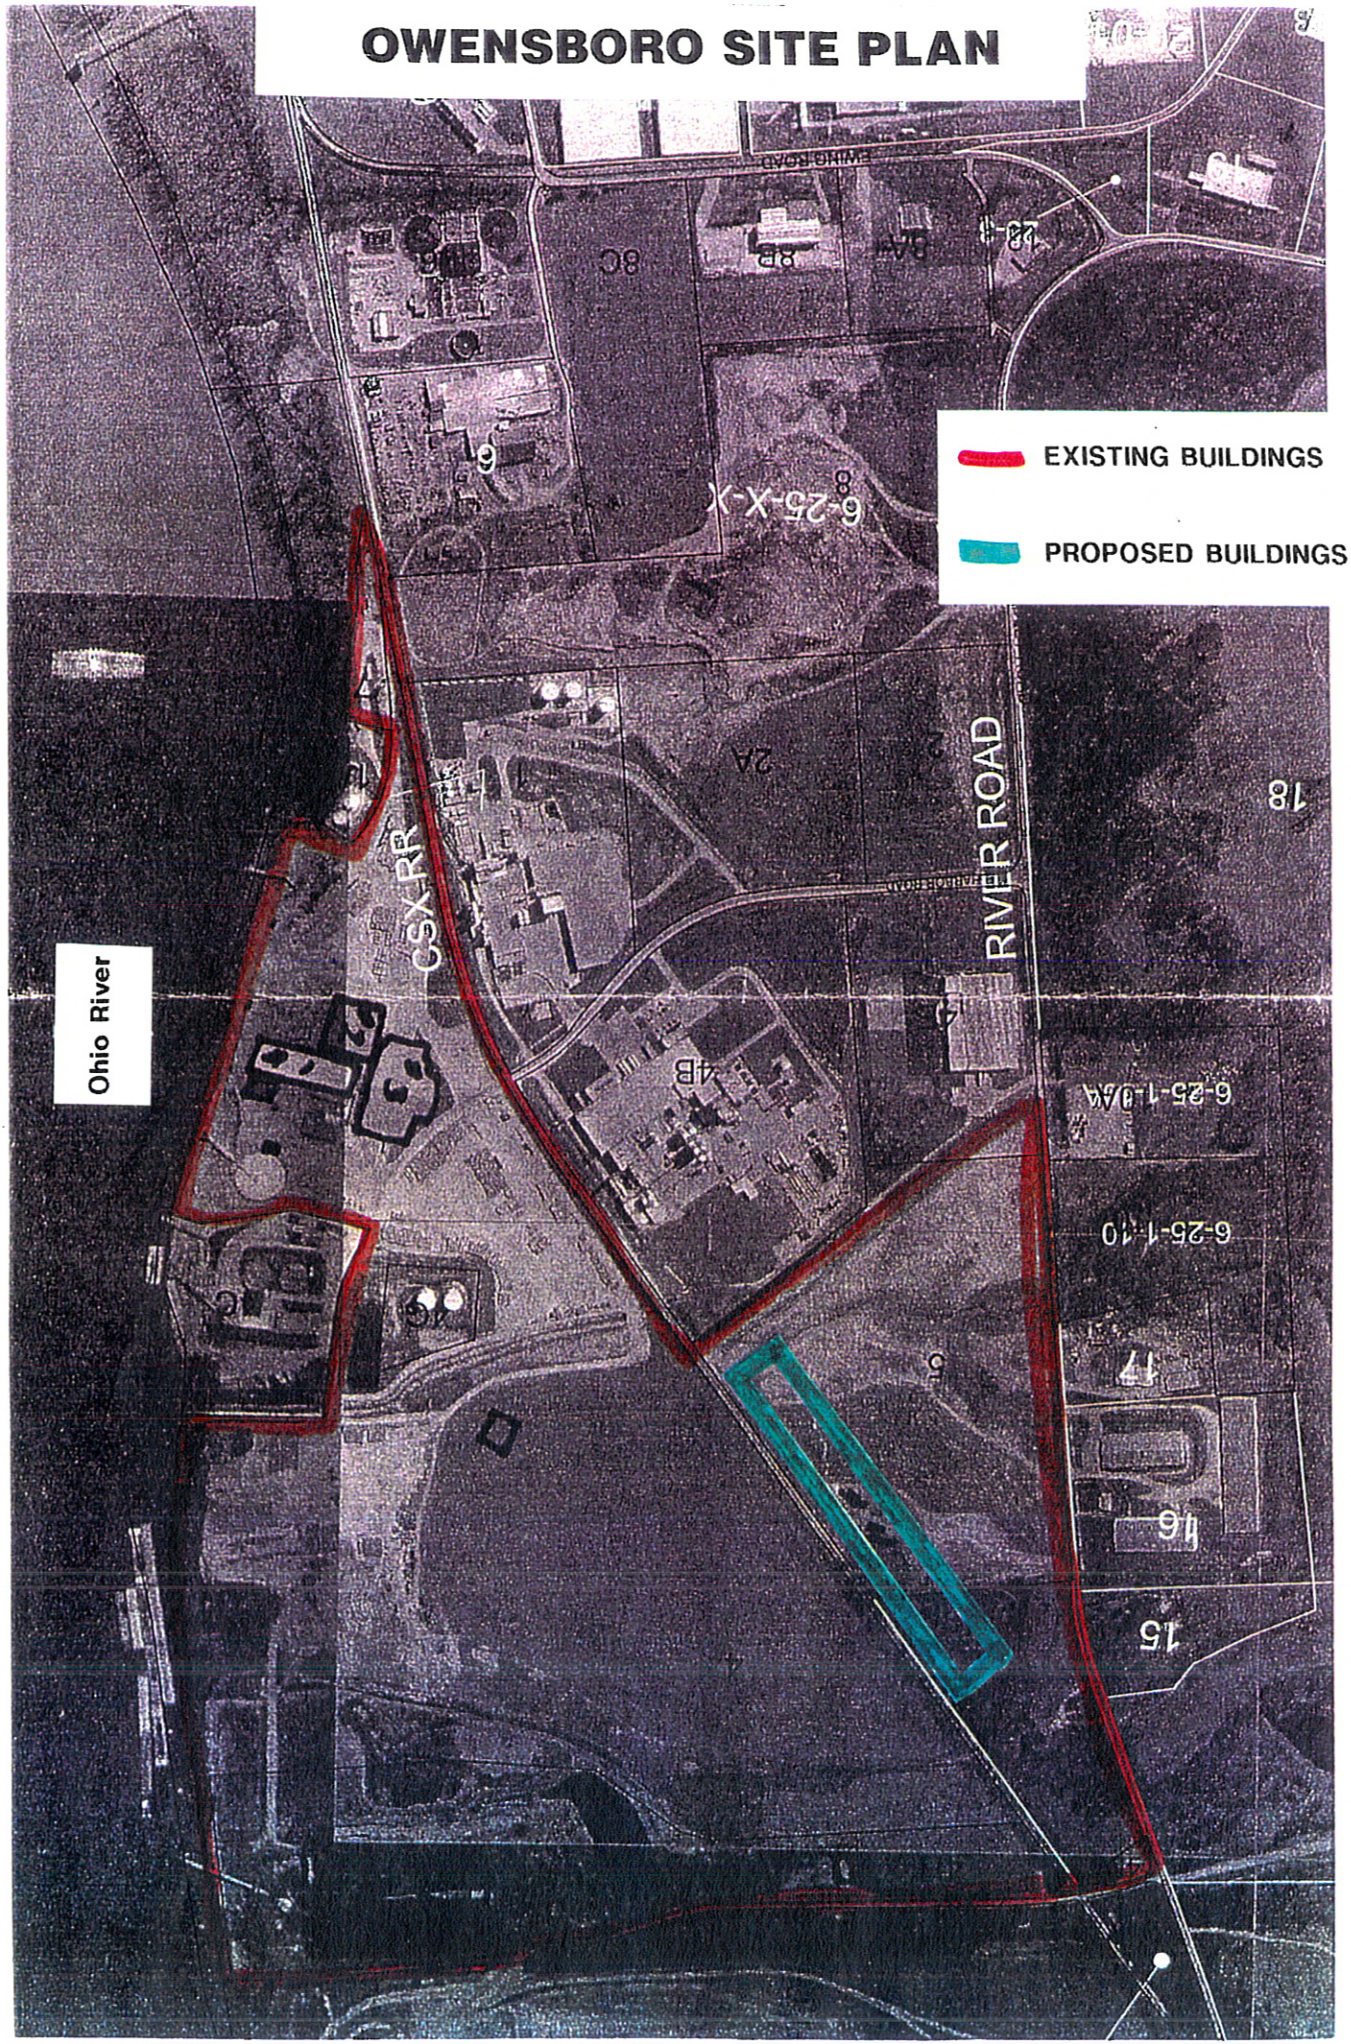OWENSBORO SITE PLAN