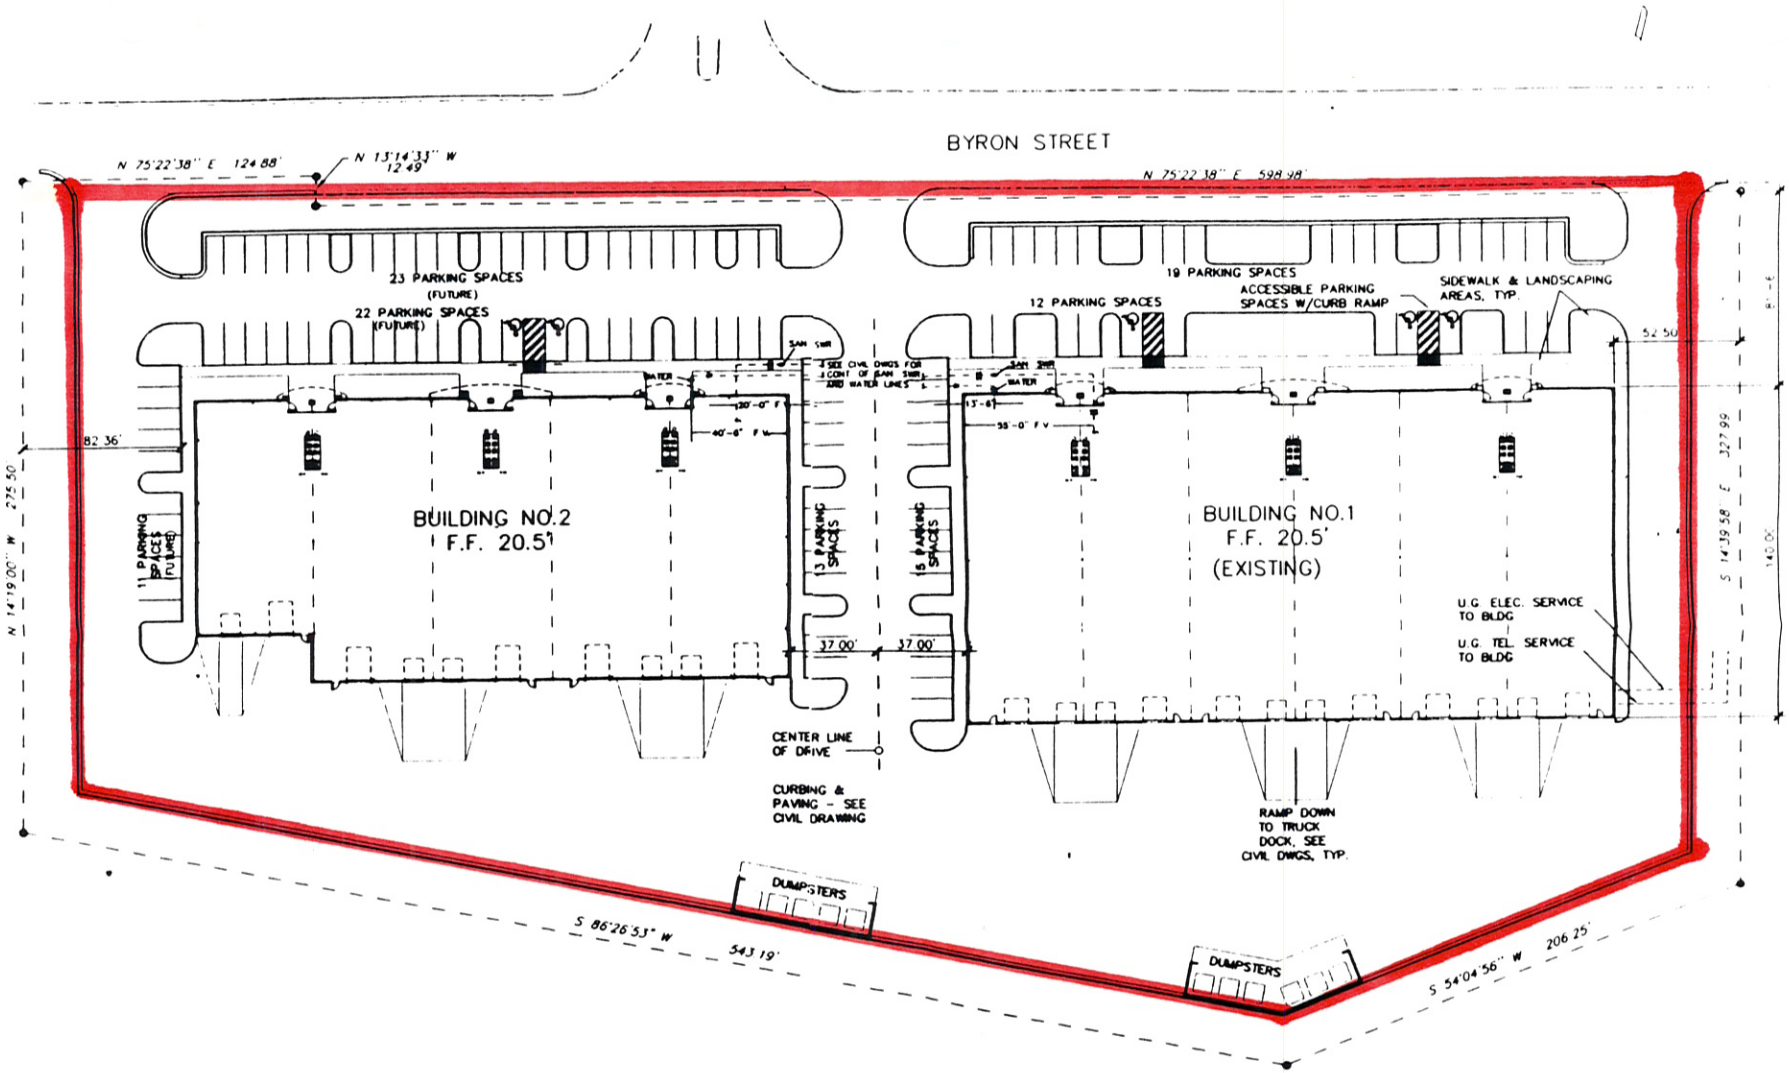

NOTE: SEE SITE PLAN AND CIVIL DRAWINGS PREPARED BY W.P. LARGE, INC., FOR SPECIFIC SITE INFORMATION, DIMENSIONS AND DATA

PROJECT SITE PLAN

1"=40'-0"