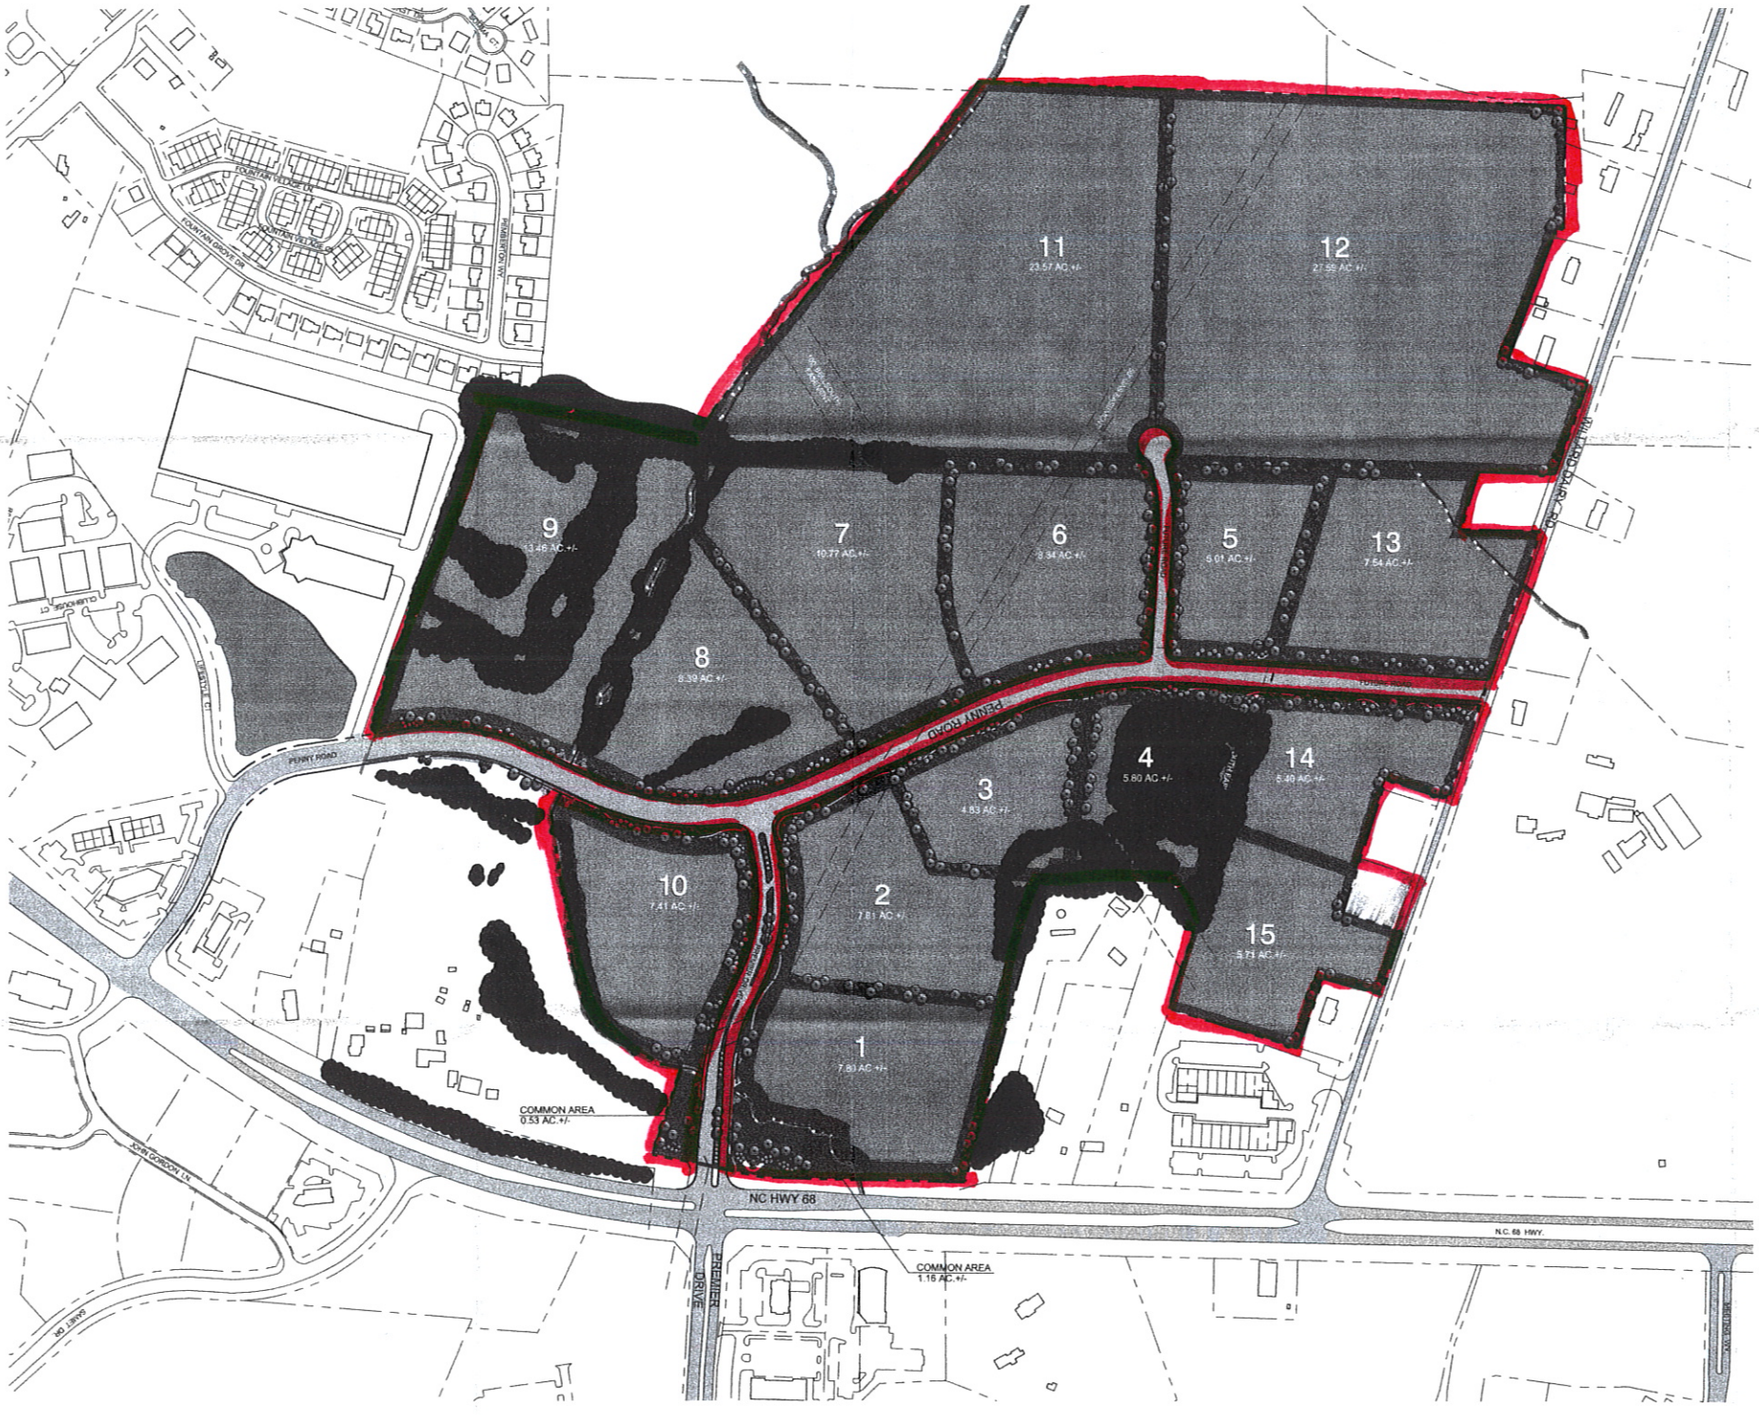

PREMIER CENTER

High Point, NC

Master Plan

Prepared for:

CAROLINA INVESTMENT PROPERTIES
P.O. BOX 1066 • 16 SOUTH MAIN STREET • LEXINGTON, NC 27292
PHONE 336-243-2600 • FAX 336-243-2680

Project #: 02-079

Prepared by:

Stimmel Associates, PA

sapa
Landscape Architecture
Civil Engineering
Land Planning

601 N. Trade Street
Suite 200
Winston Salem, NC
27101-2916

P: 336.723.1087
F: 336.723.1069

NORTH

0 200 400 600

SCALE: 1" = 200'