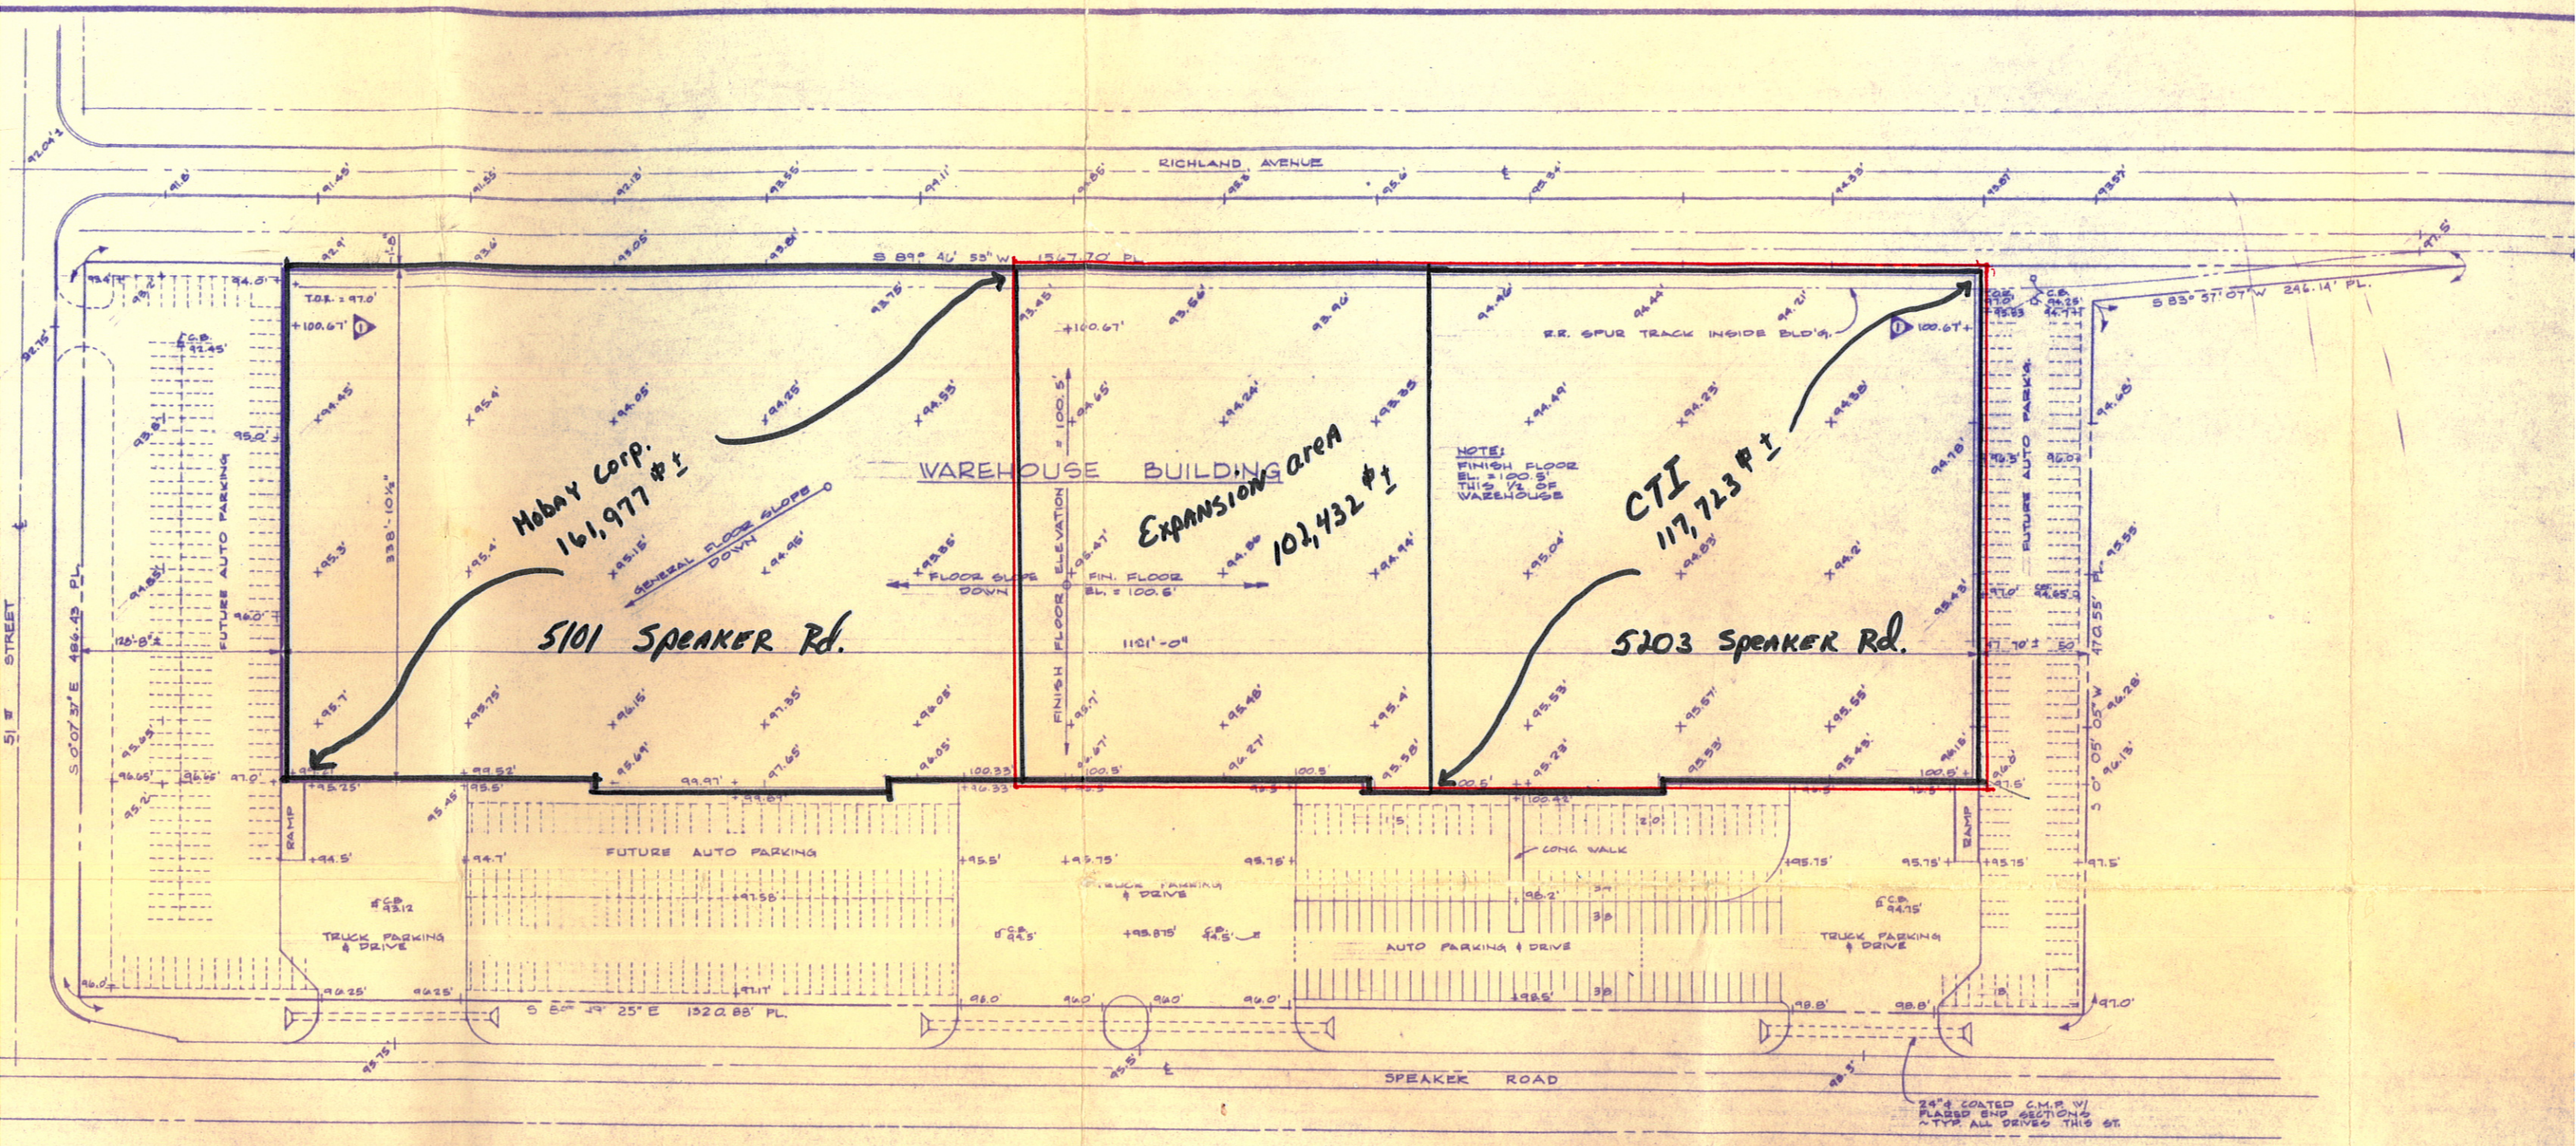

PROJECT GRADING PLAN

SCALE 1" = 100' — 0"

NORTH

GRADING KEY

+ INDICATES EXISTING GRADES

0.00' + INDICATES FINISH GRADES