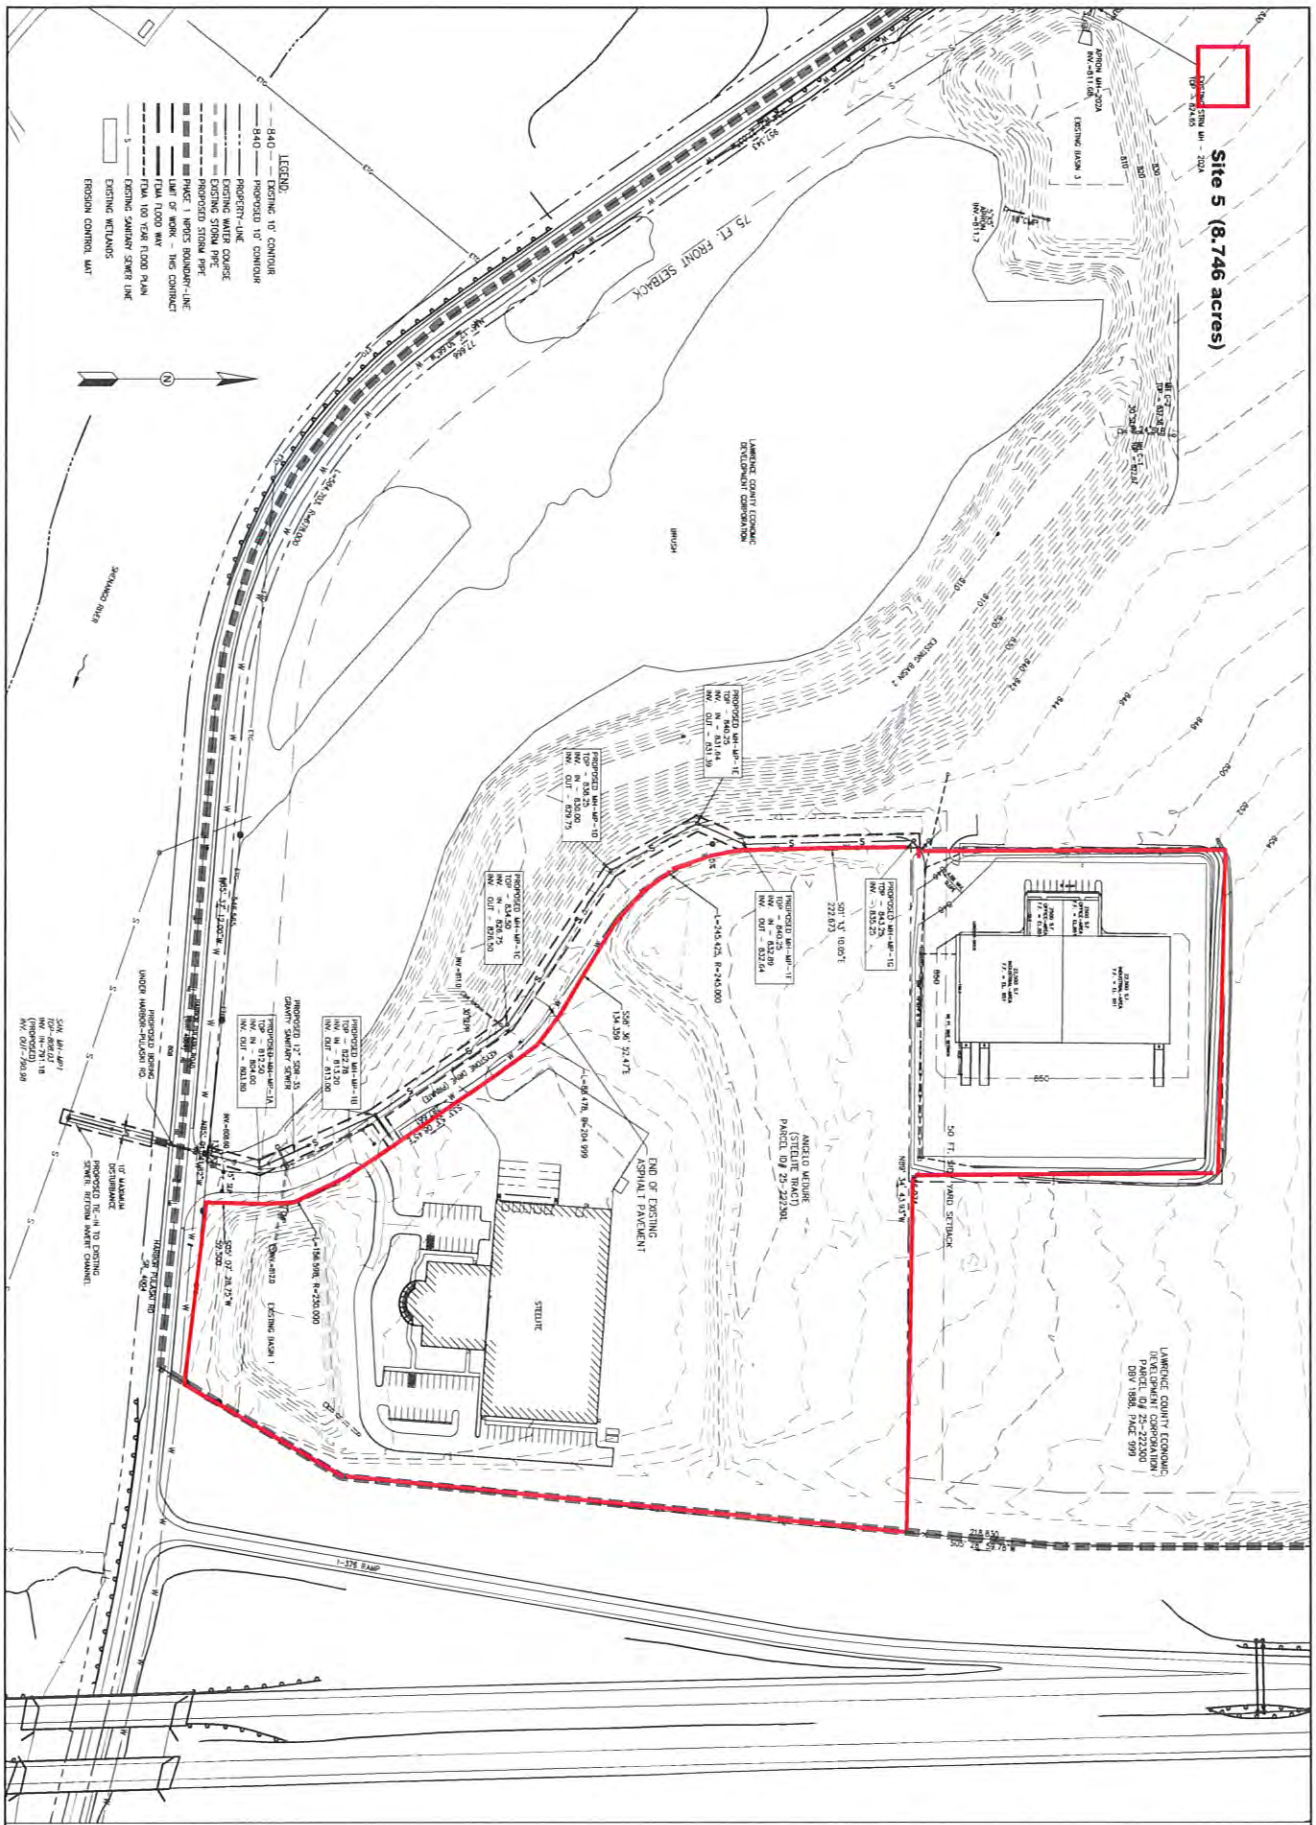

CV1.1(C)
SHEET NUMBER

RONALD ANTHONY RIZZO
SIGNATURE DATE

RAR engineering group, inc.
1135 Butler Avenue, New Castle, Pennsylvania 16101
telephone 724.652.1004 facsimile 724.652.5814 email rarengineering@rareng.com

DRAWING TITLE:
LAWRENCE COUNTY ECONOMIC DEVELOPMENT CORPORATION
MILLENNIUM TECHNOLOGY PARK
&
BUILDING DEVELOPMENT
PROPOSED SITE PLAN

DESIGNED BY		DATE
DRAWN BY		DATE
CHECKED BY		DATE
APPROVED		DATE
APPROVED		DATE
APPROVED		DATE
SCALE	1" = 80'	
DRAWING NO.		

REVISIONS		
NO.	DATE	DESCRIPTION

ATTACHMENT C