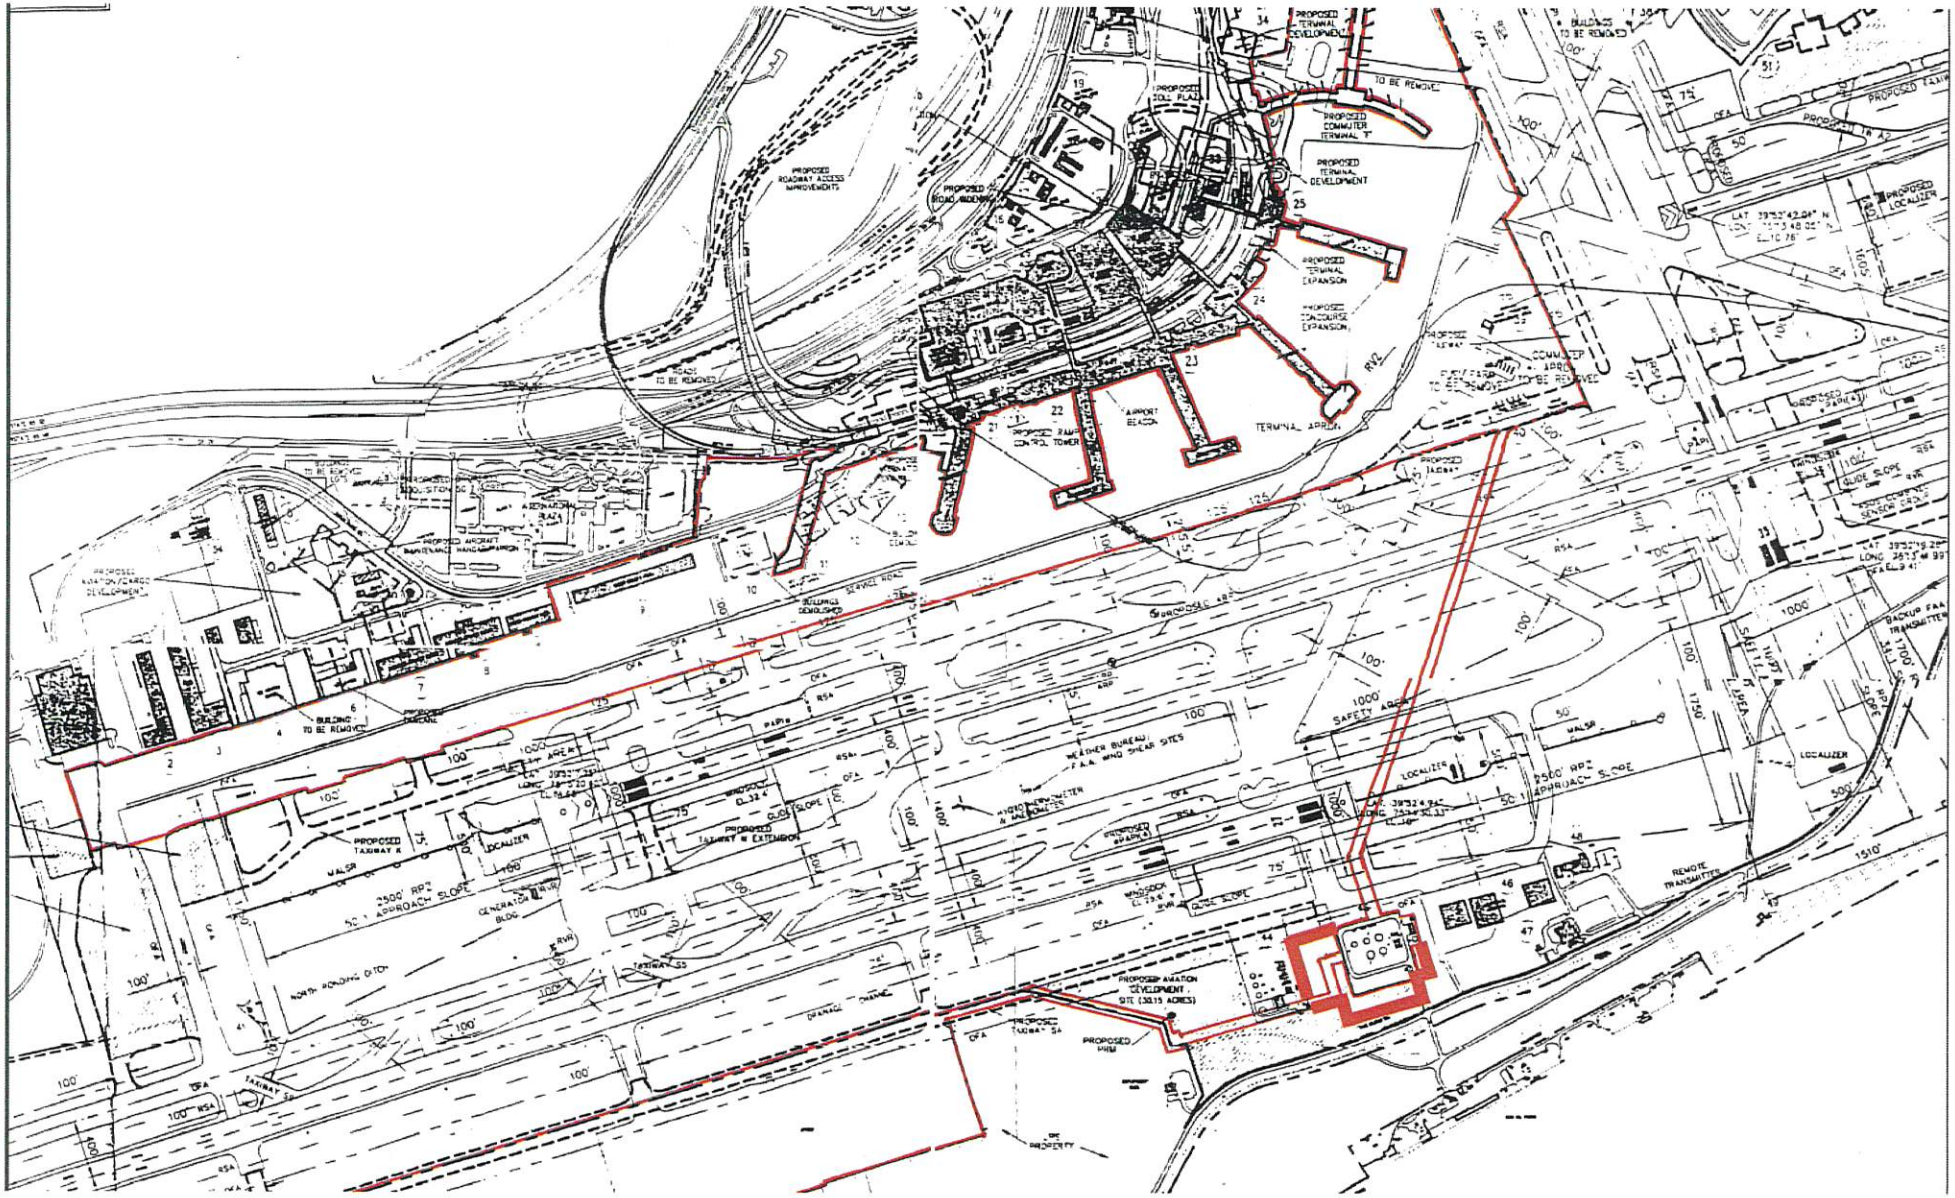
PROPOSED TERMINAL DEVELOPMENT
TO BE REMOVED
PROPOSED COMMUTER TERMINAL "F"
PROPOSED TERMINAL DEVELOPMENT
PROPOSED TERMINAL EXPANSION
PROPOSED CONCOURSE EXPANSION
PROPOSED TOLL PLAZA
PROPOSED ROADWAY ACCESS IMPROVEMENTS
PROPOSED ROAD WIDENING
ROAD TO BE REMOVED
AIRPORT BEACON
TERMINAL APRON
PROPOSED RAMP CONTROL TOWER
PROPOSED AIRCRAFT MAINTENANCE MANAGEMENT
BUILDINGS DEMOLISHED
BUILDING TO BE REMOVED
PROPOSED TAXIWAY
PROPOSED TAXIWAY K
PROPOSED TAXIWAY M EXTENSION
GENERATOR BLDG.
NORTH HOLDING DITCH
TAXIWAY SS
TAXIWAY SA
PROPOSED AVIATION DEVELOPMENT SITE (30.15 ACRES)
PROPOSED HRM
WEATHER BUREAU F.A.A. WIND SHEAR SITES
SURCHARGE AREA
SAFETY AREA
2500' RPZ APPROACH SLOPE
LOCALIZER
MALSR
REMOTE TRANSMITTER
BACKUP FAA TRANSMITTER
GLIDE SLOPE
RSA
OFA
DRAINAGE CHANNEL
PROPOSED LOCALIZER

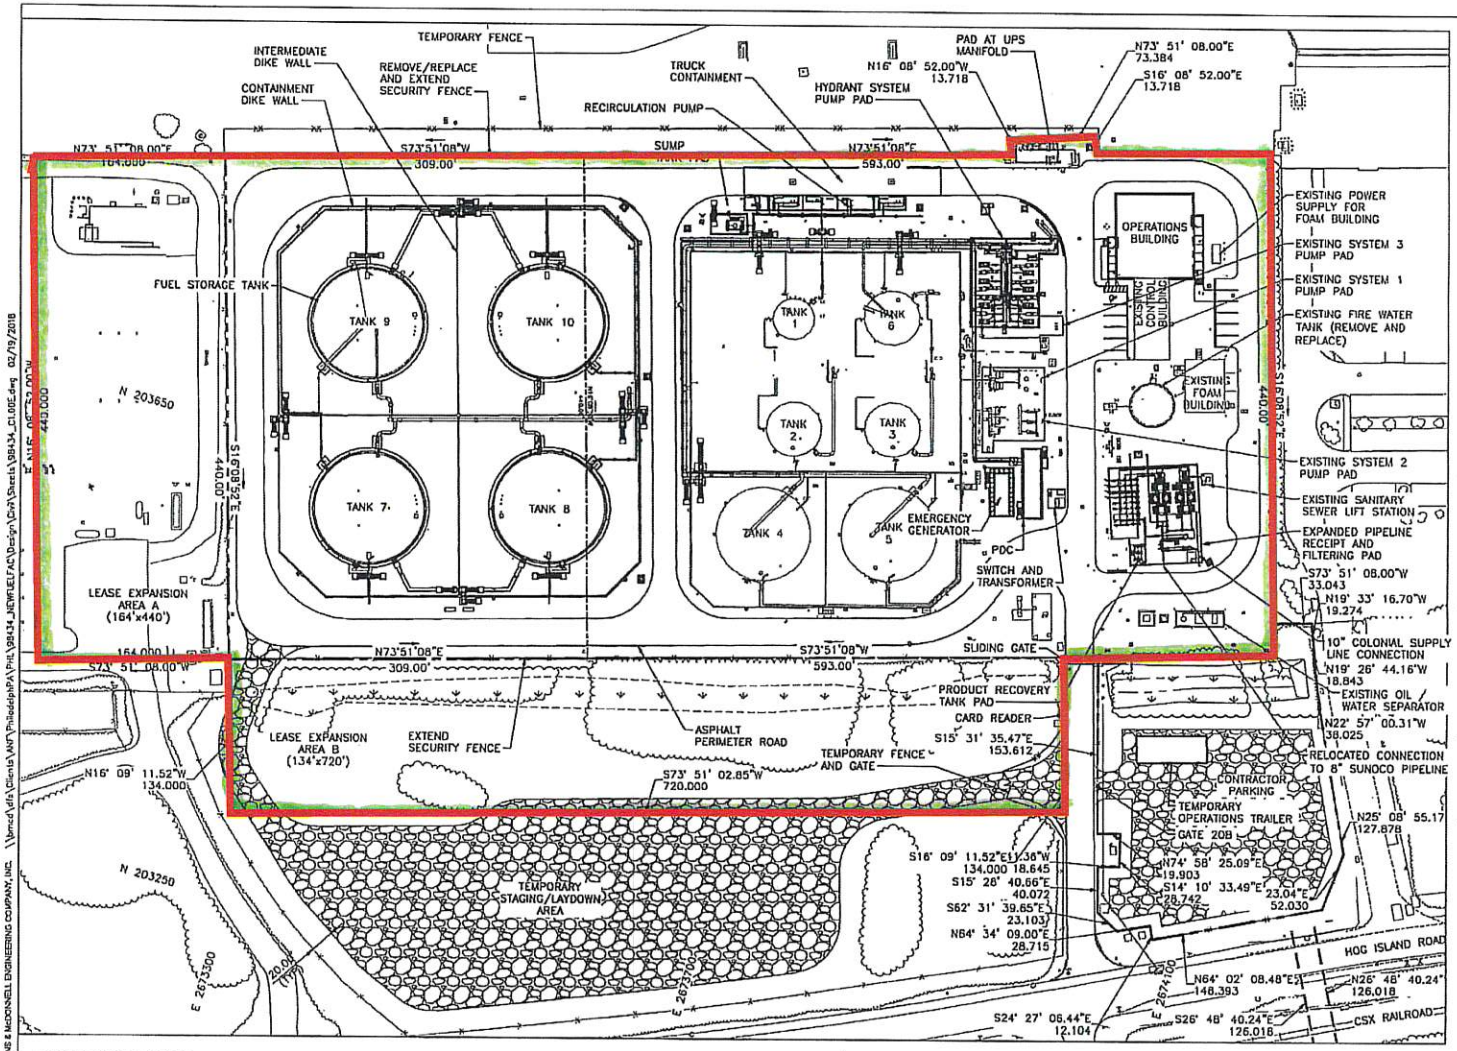

SURVEY CONTROL POINTS:

NO.	NORTHING	EASTING	ELEV.	DESCRIPTION:
6015	203632.350	2673956.140	6.98	PK NAIL IN ASPHALT
6016	203501.899	2673997.400	6.94	PK NAIL IN ASPHALT
6017	203405.309	2674038.700	7.59	PK NAIL IN ASPHALT

OVERALL SITE PLAN

0 50' 100'
SCALE IN FEET

NORTH

NOTES:

1. SEE C0.10 FOR DEMOLITION PLANS.
2. SEE C2.30 FOR ROADWAY ALIGNMENTS.
3. SEE STRUCTURAL DRAWINGS FOR ADDITIONAL FOUNDATION LAYOUT INFORMATION AND DETAILS.

LEGEND:

- PROPOSED LEASE LINE
- EXISTING LEASE LINE
- SUPPLY LINE EASEMEN (SEE #####)

FENCING NOTES:

1. THE CONTRACTOR SHALL COORDINATE THE RELOCATION OF ALL EXISTING FENCE WITH THE INSTALLATION OF BOTH THE TEMPORARY AND PERMANENT PROPOSED AOA FENCE SO AS TO KEEP THE AOA PERIMETER SECURE DURING ALL PHASES OF CONSTRUCTION.
2. THE CONTRACTOR SHALL COORDINATE ALL CHANGES TO THE AOA SECURITY FENCELINE WITH THE DIVISION OF AVIATION SST. NEW AOA SECURITY FENCING MUST BE IN PLACE AND ACCEPTED BY DIVISION OF AVIATION SST PRIOR TO REMOVAL/RELOCATION OF EXISTING AOA FENCE.
3. AOA BOUNDARY CHANGES REQUIRE A MINIMUM OF 45-DAY NOTICE PRIOR TO THE CHANGES. DIVISION OF AVIATION SST WILL REQUIRE A 72-HOUR NOTICE FOR AOA SECURITY BOUNDARY ACCPETANCE INSPECTIONS.
4. A MINIMUM 10 FOOT CLEAR ZONE MUST BE ESTABLISHED ON EITHER SIDE OF THE TEMPORARY AND PERMANENT AOA FENCE.

APPROVED:

CONSULTING ENGINEER DATE

AIRPORT ENGINEERING MANAGER DATE

BURNS McDONNELL
9400 Ward Parkway
Kansas City, MO 64114
(816) 333-9400

URBAN ENGINEERS
530 Walnut Street Philadelphia, PA 19106
215-922-5060

KEY PLAN

REVISION	DESCRIPTION	DATE
0	ISSUE FOR CONSTRUCTION	12/18/17

PHL FUEL FACILITIES, LLC
PHL FUEL FACILITY UPGRADES

OVERALL SITE PLAN

JOB. NO:	98434	CHECKED:	WBB
DRAWN:	JTS	DATE:	08/07/2017

WORK NO.
WORK NO.

DRAWING NO.
C1.00

COPYRIGHT © 2017 BURNS & McDONNELL ENGINEERING COMPANY, INC.