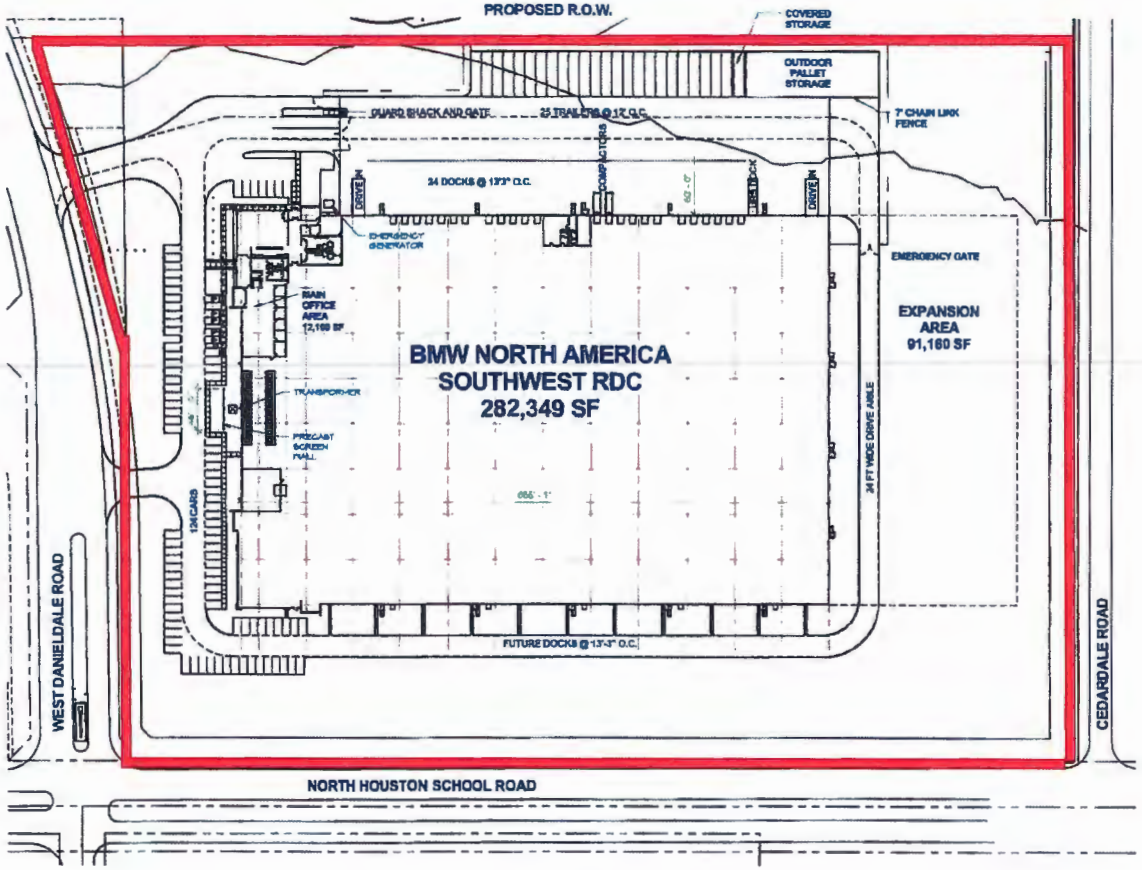

1 P2 **SITE PLAN**
1" = 60'-0"

N

SITE TABULATIONS:

SITE AREA	24.34 ACRES
BUILDING AREA	282,349 SF 91,160 SF EXPANSION
CLEAR HEIGHT.	36 FT
TYPICAL BAY SPACING	50' x 56' TYPICAL 60' x 55' AT DOCKS
DOCKS PROVIDED.	24 DOCKS
DRIVE-INS PROVIDED	2 DRIVE- IN DOORS
CAR PARKING PROVIDED	41 CARS
TRAILER PARKING PROVIDED	25 TRAILERS
OUTDOOR PALLET STORAGE	

DESIGN DRAWINGS:
NOT FOR CONSTRUCTION

HEITMAN ARCHITECTS INCORPORATED

Print Record

02-06-15	OFFICE PROGRESS
02-23-15	OFFICE PROGRESS
03-01-15	OFFICE PROGRESS

BMW NA SOUTHWEST RDC (DALLAS)

PROLOGIS PARK 2005
Lancaster, Texas

PROLOGIS

2310 I BJ Freeway, Suite 200
Dallas, TX 75234
Telephone 972 564 9261
Facsimile 972 488 9848

DATE 03/03/15 PROJECT No 25001

SHEET TITLE SITE PLAN

SHEET NUMBER P2

☐ Released for Construction
☒ Not Released for Construction