FINAL DEVELOPMENT PLAN 11.13.08

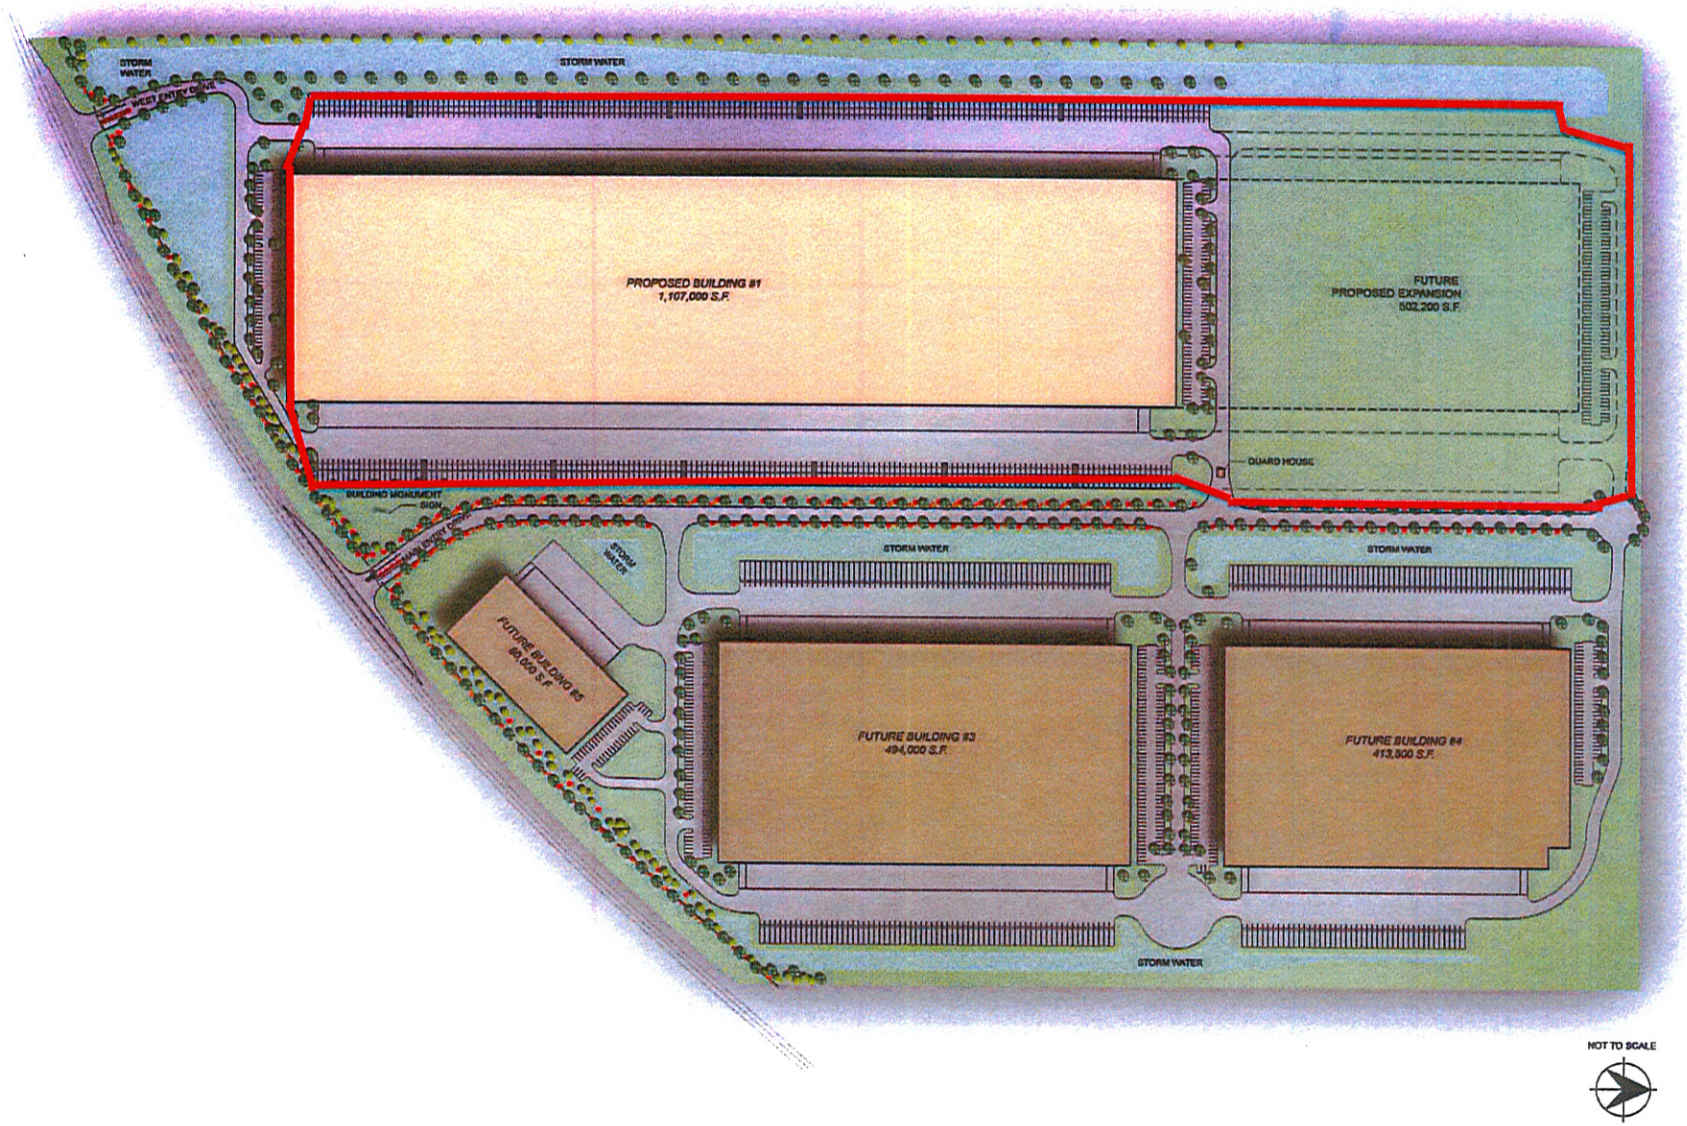


Copyright © 2008 Forum Studio, Inc.

SEAL

CLAYCO
THE ART & SCIENCE OF BUILDING
81 TRANSAM PLAZA DRIVE, SUITE 400
OAKBROOK TERRACE, IL 60181
Ph 877.808.9999 Fx 630.620.5995

Architect
FORUM

Civil Engineer
STOCK AND ASSOCIATES

Civil Engineer
PERIDIAN GROUP

Structural Engineer
ALPER AUDI

Mechanical Engineer
-

Electrical Engineer
-

Plumbing Engineer
-

Fire Protection Engineer
-

Landscape Architect
FORUM

PROJECT:
MIDWEST COMMERCE CENTER
JOHNSON COUNTY, KANSAS

Developer
USAA
USAA Real Estate Company

DRAWING ISSUE

| Description | Date |
|---|---|
| FINAL DEVELOPMENT PLAN | 11.13.08 |

Drawing Title
OVERALL SITE PLAN

Drawing No.
A1-01