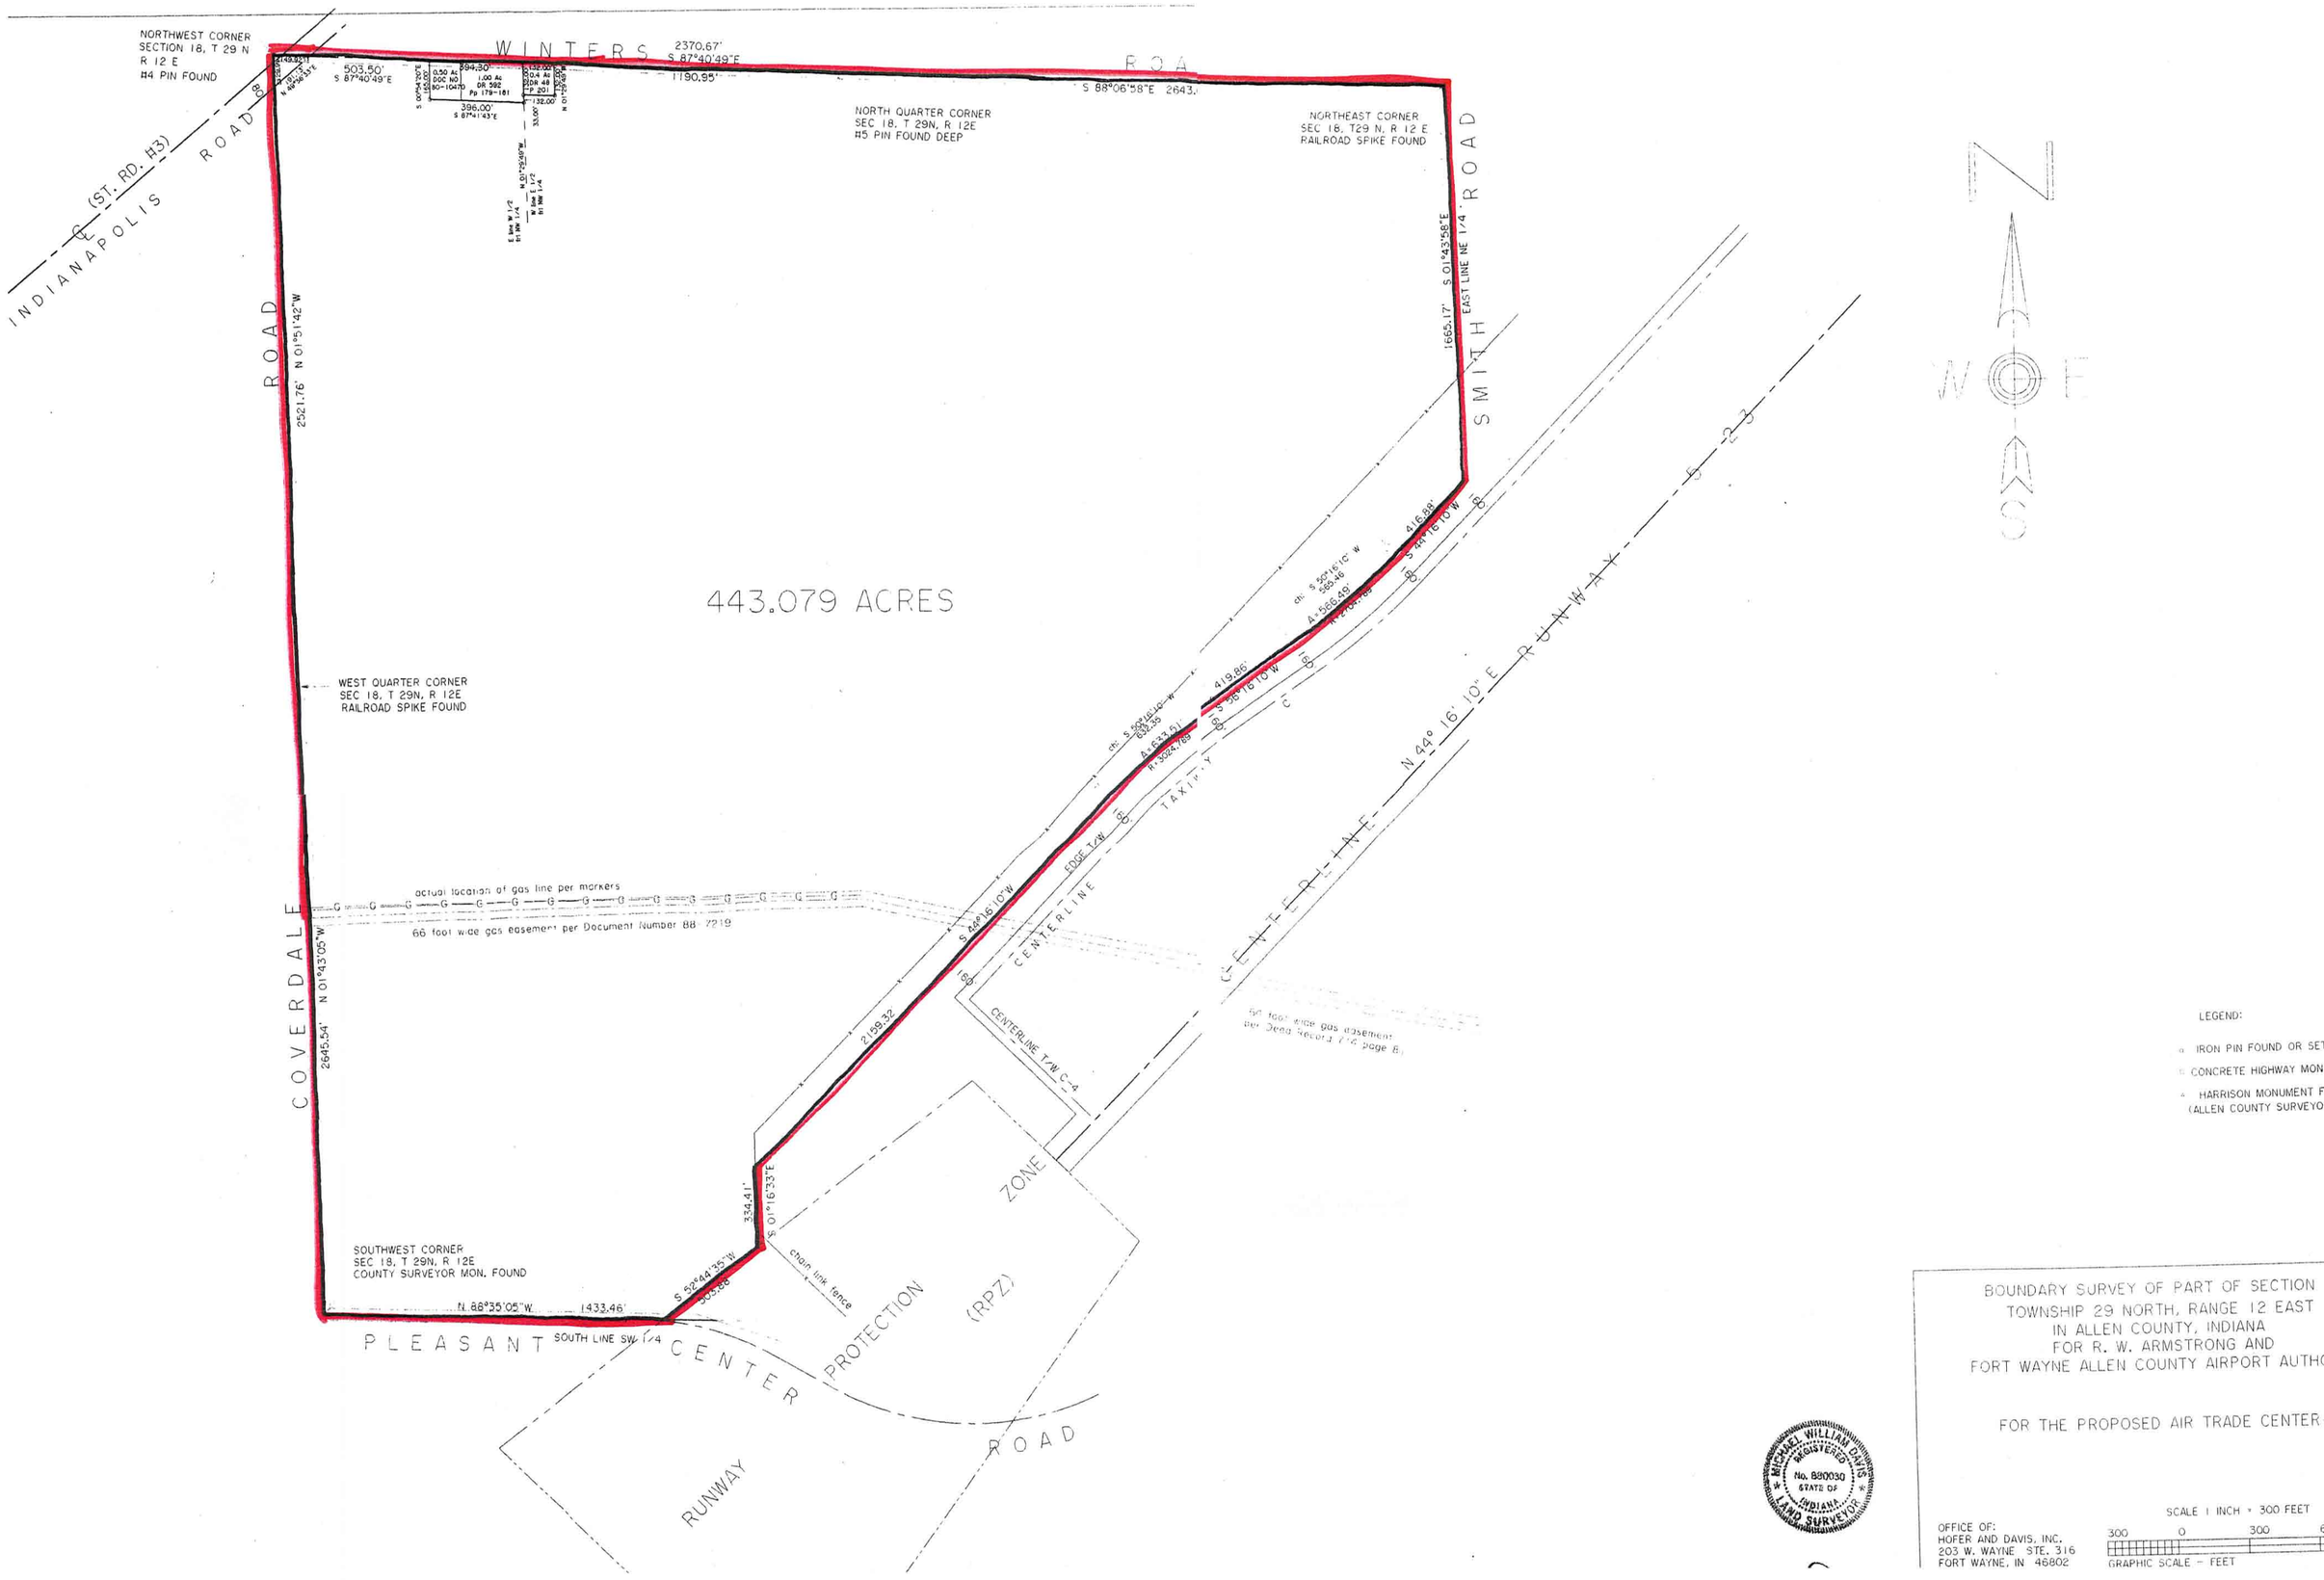

LEGEND:

- IRON PIN FOUND OR SET
- CONCRETE HIGHWAY MON
- HARRISON MONUMENT F (ALLEN COUNTY SURVEYO

BOUNDARY SURVEY OF PART OF SECTION
TOWNSHIP 29 NORTH, RANGE 12 EAST
IN ALLEN COUNTY, INDIANA
FOR R. W. ARMSTRONG AND
FORT WAYNE ALLEN COUNTY AIRPORT AUTHO

FOR THE PROPOSED AIR TRADE CENTER

MICHAEL WILLIAM DAVIS
REGISTERED
No. 880030
STATE OF
INDIANA
LAND SURVEYOR

SCALE 1 INCH = 300 FEET

300 0 300 6

GRAPHIC SCALE - FEET

OFFICE OF:
HOFER AND DAVIS, INC.
203 W. WAYNE STE. 316
FORT WAYNE, IN 46802