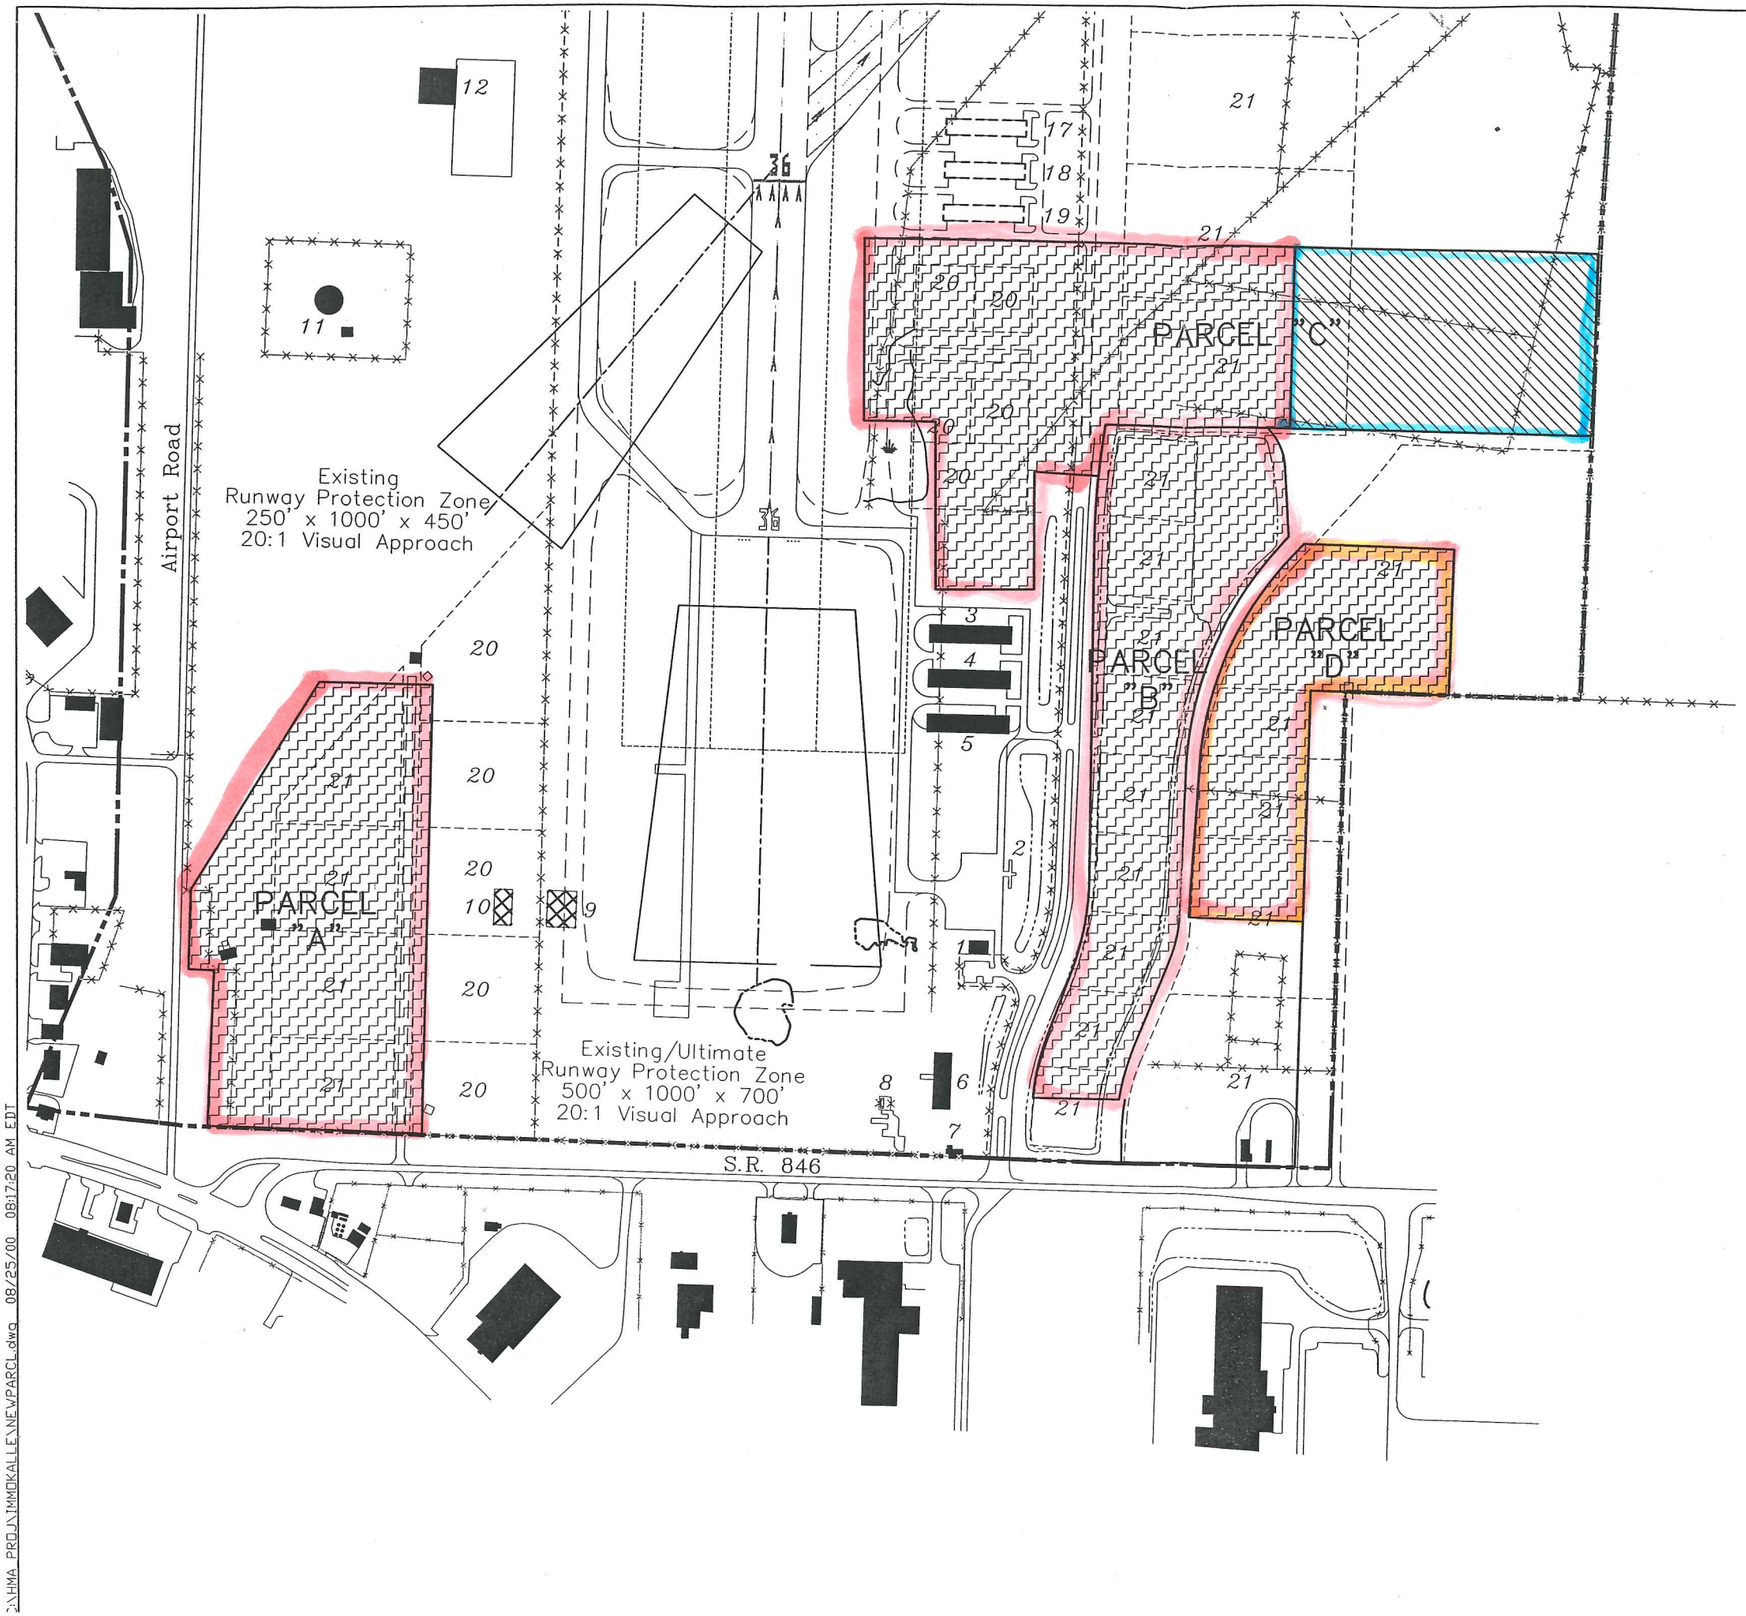

Immokalee Regional Airport

AIRPORT LAYOUT PLAN

Immokalee, Florida

DELETED FTZ PARCEL

PROPOSED FTZ PARCEL

HOLE, MONTES & ASSOCIATES
ENGINEERS - PLANNERS - SURVEYORS
NAPLES - FORT MYERS - BONITA SPRINGS

REVISIONS	F.B./PG.	DATE	BY	CK'D

FLORIDA

IMMOKALEE REGIONAL AIRPORT

FOREIGN TRADE ZONES EXHIBIT

NAPLES

PROJECT NO.:	
PROJECT MANAGER:	LJC
PROJECT DESIGNER:	LJC
DRAWN BY:	ERT
CHECKED BY:	LJC
SCALE:	1"=200'
APPROVED:	LJC
DATE:	08/22/00

SHEET 1 of 1

DWG FILE:

CAD FILE:

C:\HMA_PROJ\IMMOKALLE\NEWPARCL.dwg 08/25/00 08:17:20 AM EDT