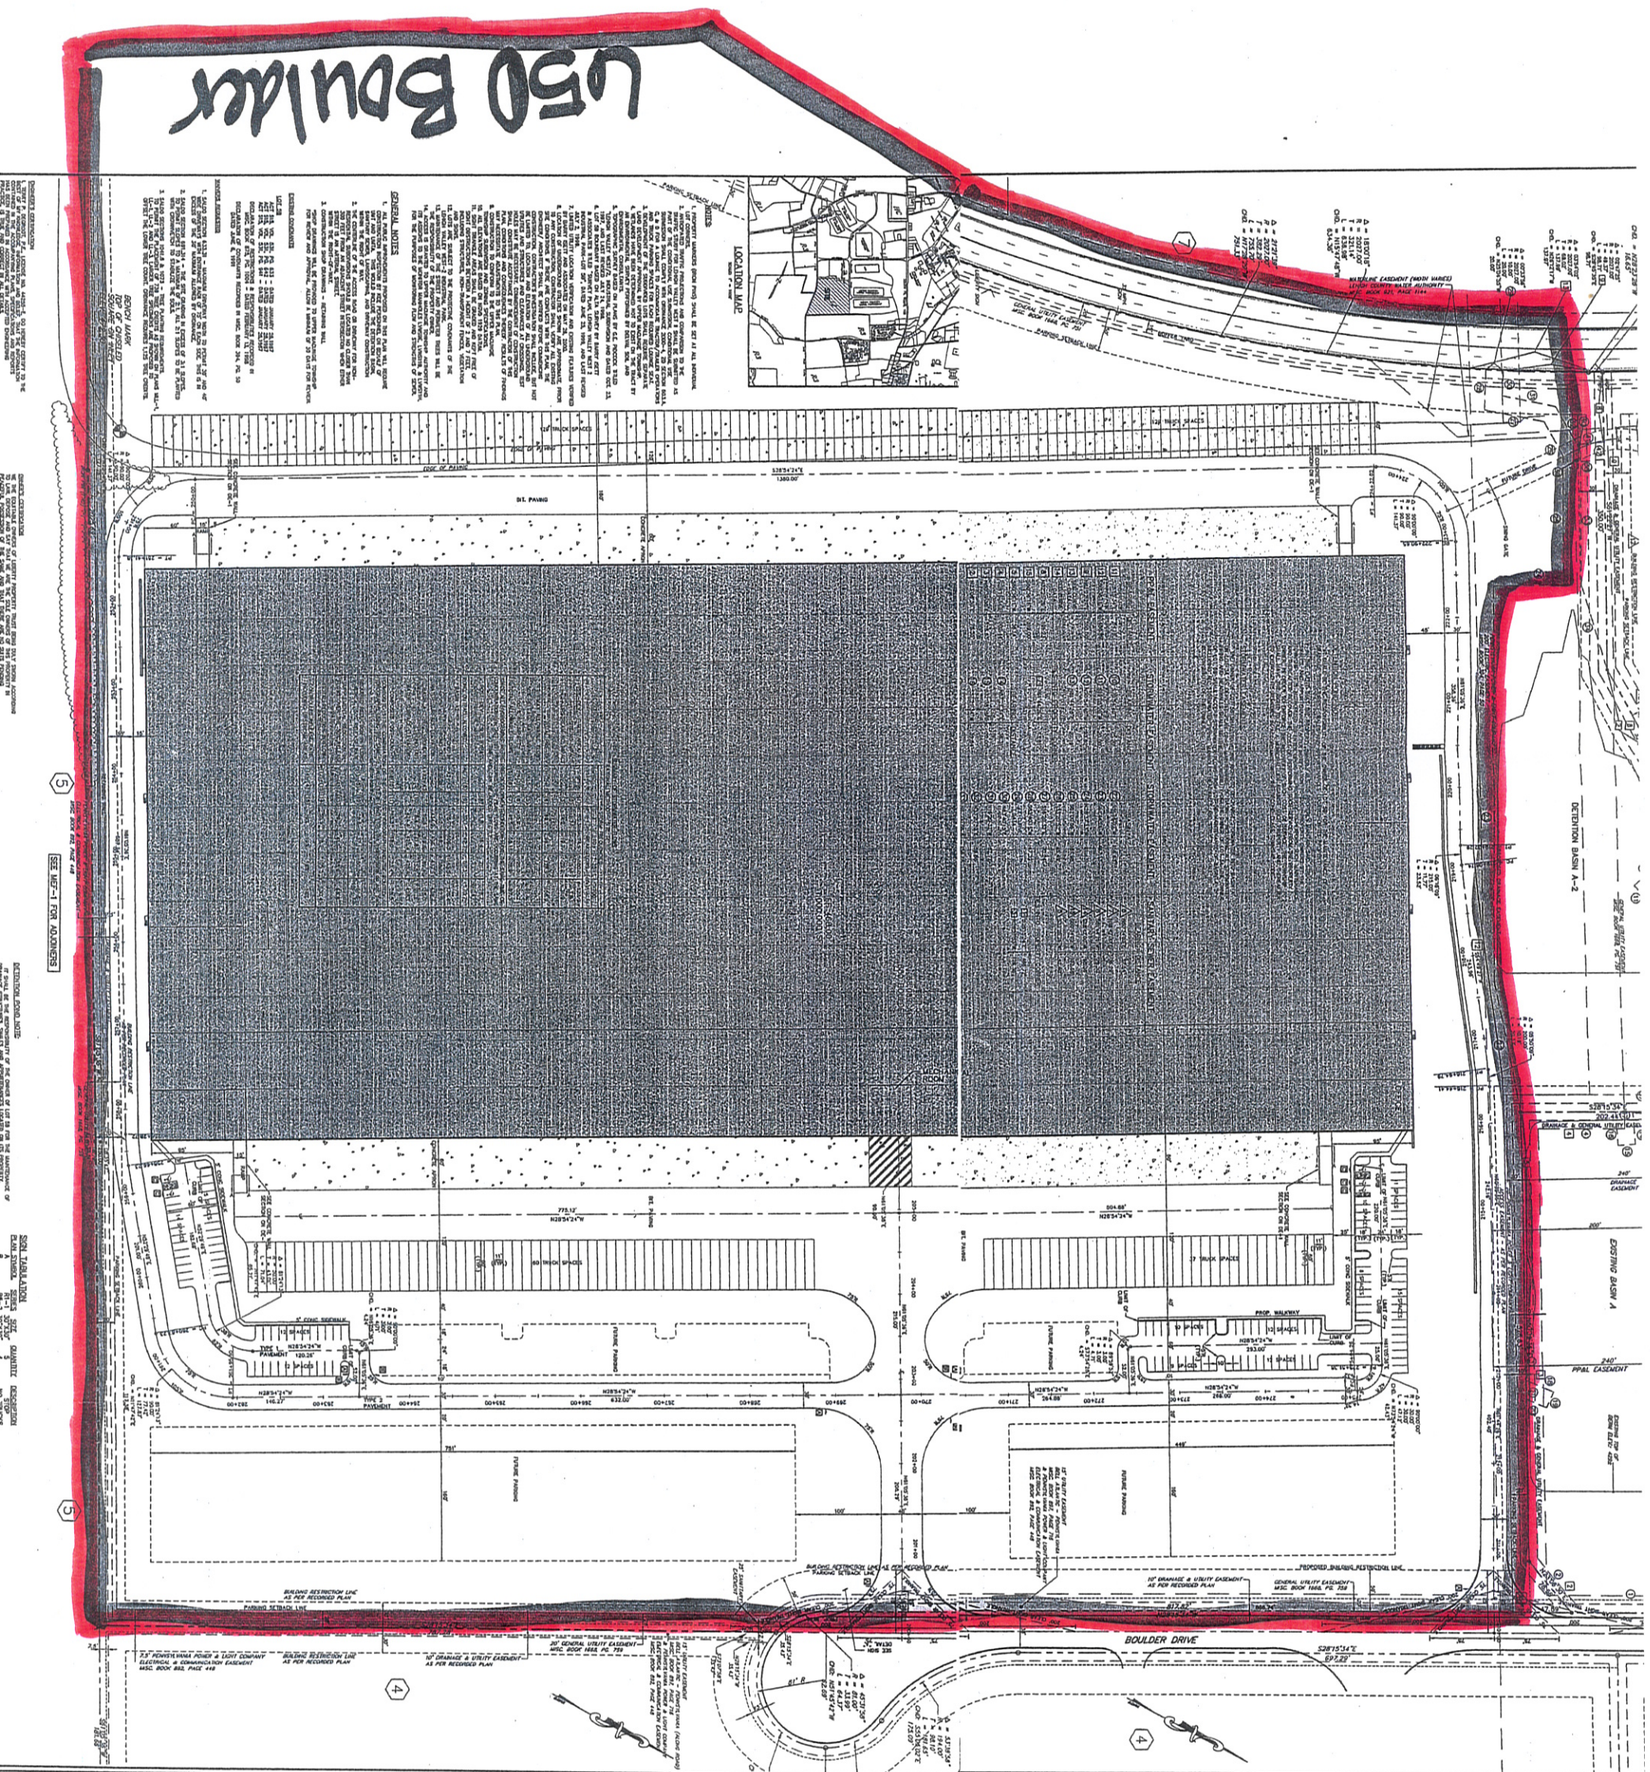

Site 5: Boulder Business Center Site Plan