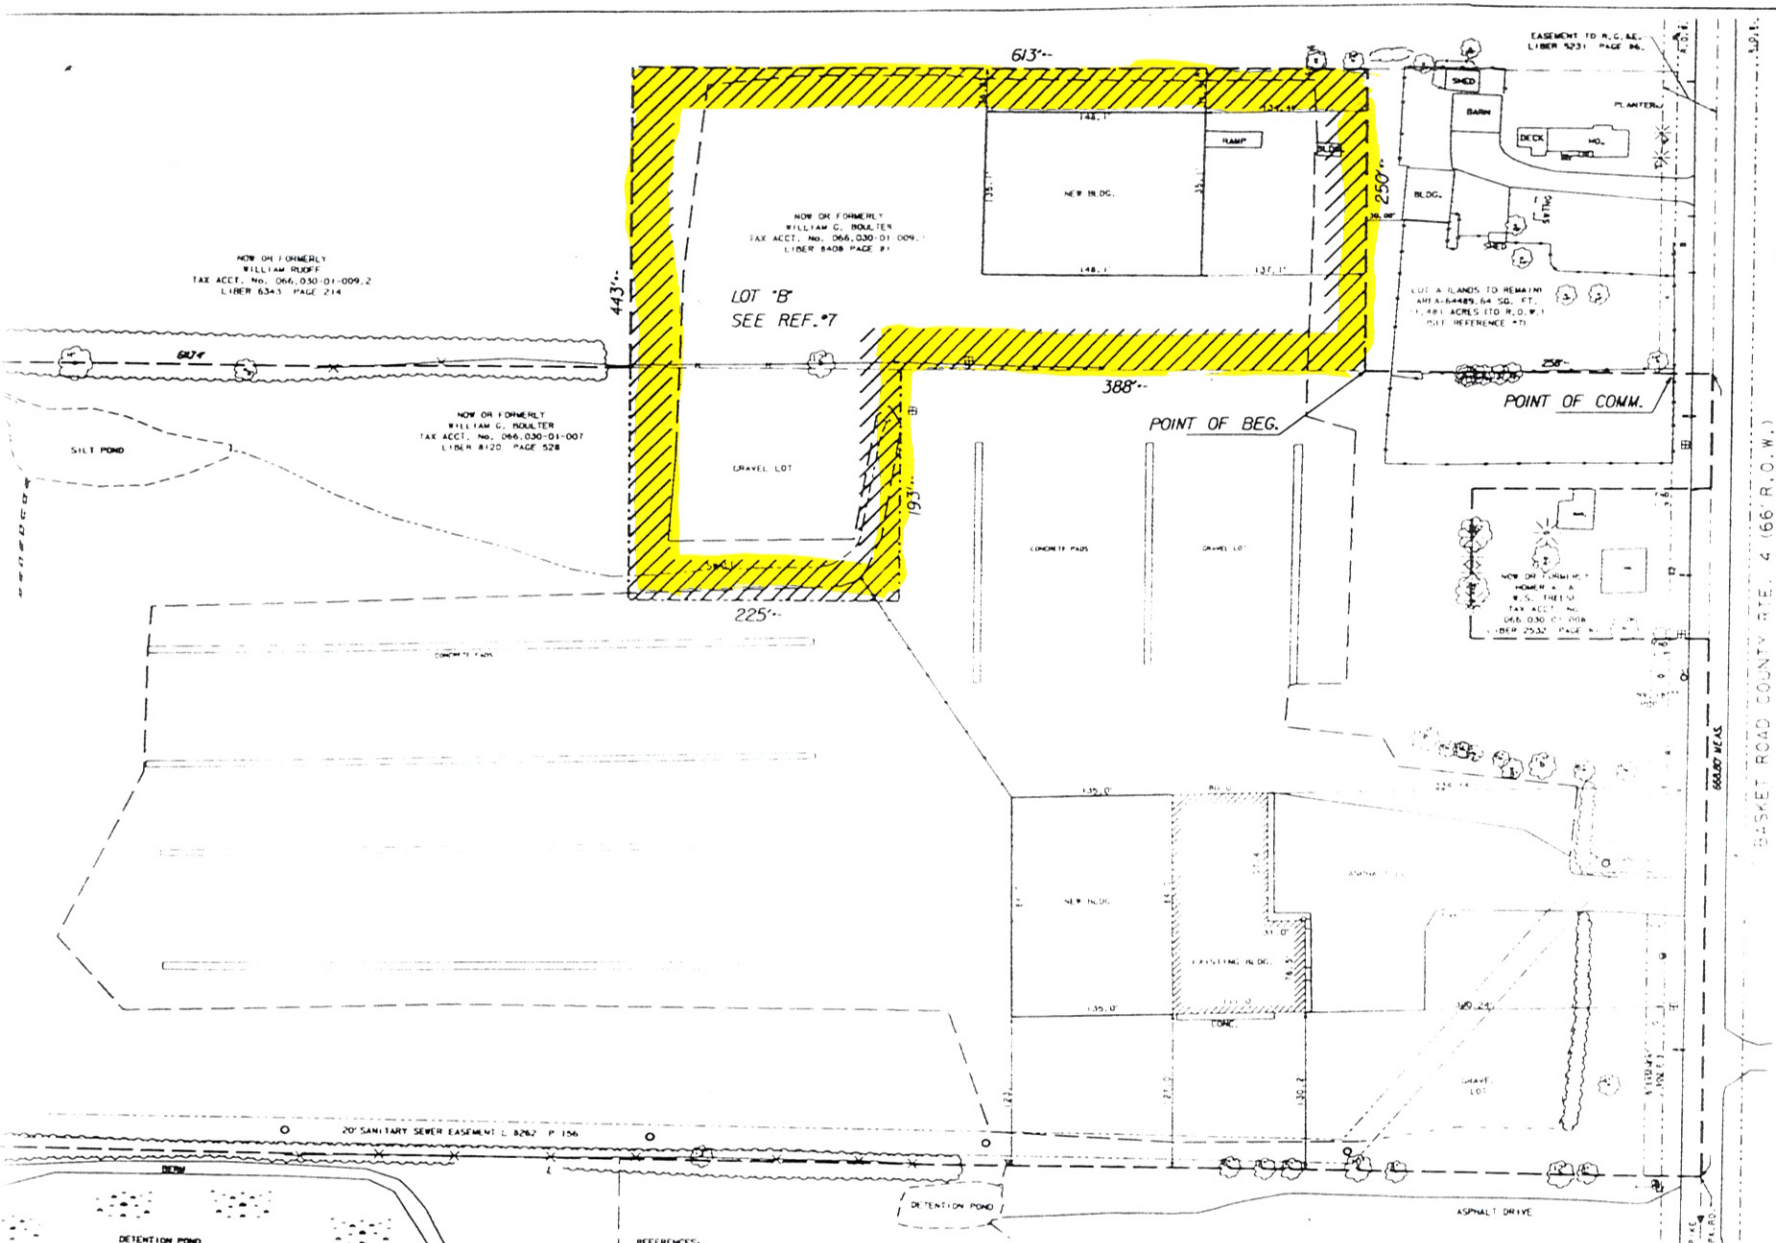

Unauthorized alterations or addition to a survey map bearing a licensed land surveyor's seal is a violation of section 7209, subdivision 2, of the New York Education law.

Only copies from the original of this survey marked with an original of the land surveyor's seal in red ink shall be considered to be a valid true copy.

Certifications indicated hereon signify that this survey was prepared in accordance with the existing Code of Practice of Land Surveyor's adopted by the New York State Association of Professional Land Surveyor's. Said certifications shall run only to the person for whom the survey is prepared, and on his behalf to the title company, governmental agency and lending institution listed hereon, and to [illegible] of the lending institution. Certi[illegible] are not transferable to additional instit[illegible] subsequent owners.

REFERENCES:

1. TAX MAP No. 066.030
2. MAP OF FARM OF EDWARD D. LINN & ELSIE, Inc. BY BERNIE A. BROMKA DATED MAY 17, 1968.
3. MAP OF THE LANDS OF FRANK SCHREIBER ESTATE BY LABELLA ASSOC. P.C. DATED JUNE 1989.
4. MAP ENTITLED INSTRUMENT LOCATION MAP 655 BASKET RD. BY LABELLA ASSOC. PC DATED 9-27-93.
5. MAP ENTITLED "PROPERTY TO BE CONVEYED BY JOHN D. & WINIFRED L. WATTA" BY R. RONALD KREILING L.S. DATED MAY 11, 1983
6. MAP ENTITLED AN "INSTRUMENT SURVEY OF LAND OWNED BY PAUL R. & SUSAN R. MAIER" BY KREILING ASSOC. PE,LS PC DATED AUGUST 11, 1992.
7. MAP ENTITLED "SUBDIVISION OF 633 BASKET ROAD LANDS OF WILLIAM G. BOULTER" BY LABELLA ASSOCIATES P.C. DATED 7-25-94.
8. MAP OF WEBSTER INDUSTRIAL SEWER DWG. No. 783-24 BY CHARLES J. COSTICH P.E.,L.S.,P.C.

MONROE FOREIGN TRADE ZONE-
196,930 SQ.FT.

NO.	REVISION	BY	DATE

It is a violation of New York Education Law Article 145 Sec. 7209, for any person, unless he is acting under the direction of a licensed professional engineer or land surveyor, to alter an item in any way, if an item bearing the seal of an engineer or land surveyor is altered, the altering engineer or land surveyor shall affix to the item his seal and notation "altered by" followed by his signature and the date of such alteration, and a specific description of the alteration.

Copyright © 1993

LABELLA
Engineering, Architecture and Surveying
LaBella Associates, P.C.
300 STATE STREET
ROCHESTER, N.Y. 14614
(716) 454-6110

BY:
LISC. NO. DATE:

CLIENT
JEN JEFF
CONSTRUCTION

PROJECT NAME
655 BASKET RD.
DEVELOPMENT

DRAWING TITLE
MONROE FOREIGN
TRADE ZONE
LANDS OF
WILLIAM G. BOULTER

DESIGNED BY: MSS
DRAWN BY: MWH
CHECKED BY: MWH
APPROVED BY: MSS

FIELD BOOKS	PROJECT NO.
145	94031
SCALE:	DWG. NO
DATE:	1
FILE NO	SHEET 1 OF 1