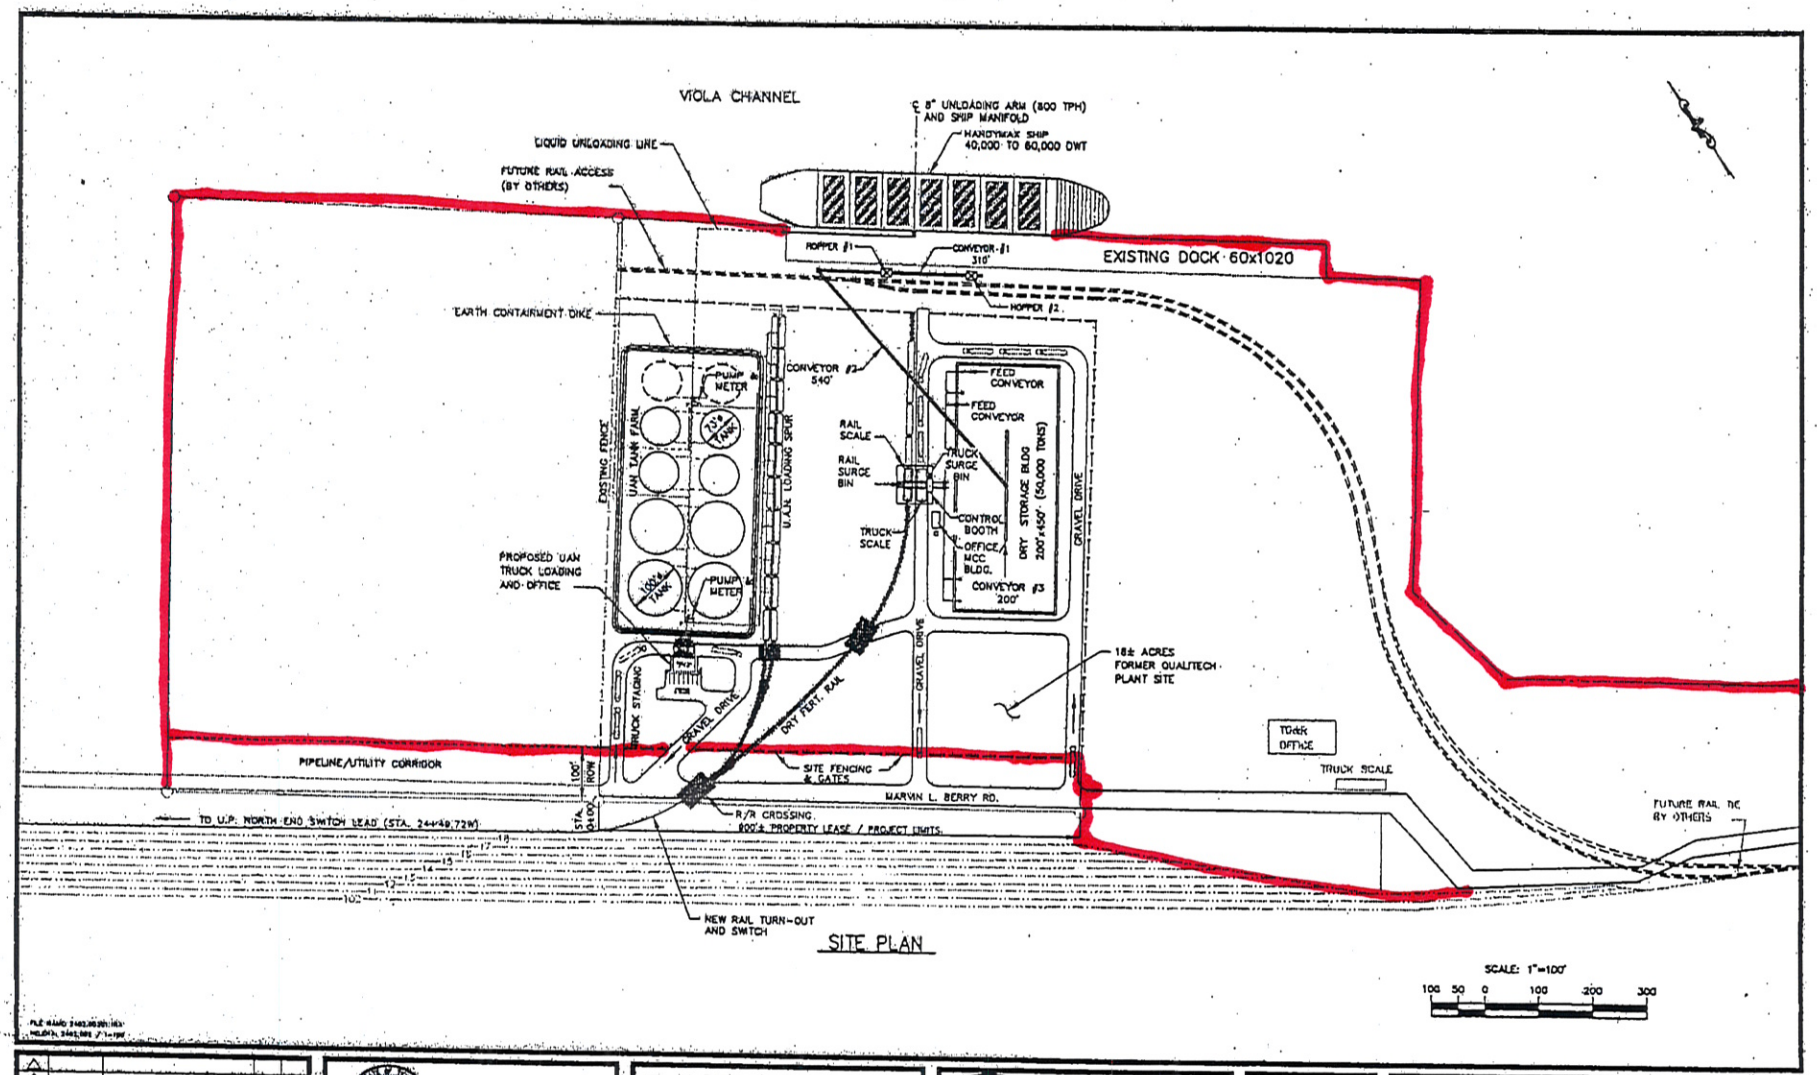

REV.	DATE	DESCRIPTION	BY	CHK.
1				
2				
3				
4				
5	4/09/07	PRELIMINARY ISSUE	FH	MJS

BRIAN P. NOVIAN, PE
TEXAS SERIAL #63931
DATE :

G&W ENGINEERS, INC.
ENGINEERING • SURVEYING • ARCHITECTURE • PLANNING
Port Lavaca, Texas 77979 (361)552-4609

HELENA
HELENA CHEMICAL COMPANY
225 Schilling Blvd., Suite 500
Collierville, TN 38017
Bus: (901)761-0050 Fax: (901)853-2960

SCALE 1 = 100
DWN. BY J.L.A. / FH
CHK. BY MJS
JOB No. 2402.002
DATE 4/03/07

HELENA CHEMICAL COMPANY
SITE ARRANGEMENT
U.A.N. TERMINAL FACILITY
CORPUS CHRISTI, TX T.D. & R

SHEET NUMBER
G1.1
OF 1.1 SHEETS

Attachment D

Attachment D

GateFront, LLC, site map