Williams Terminals

HOUSTON, TEXAS TERMINAL

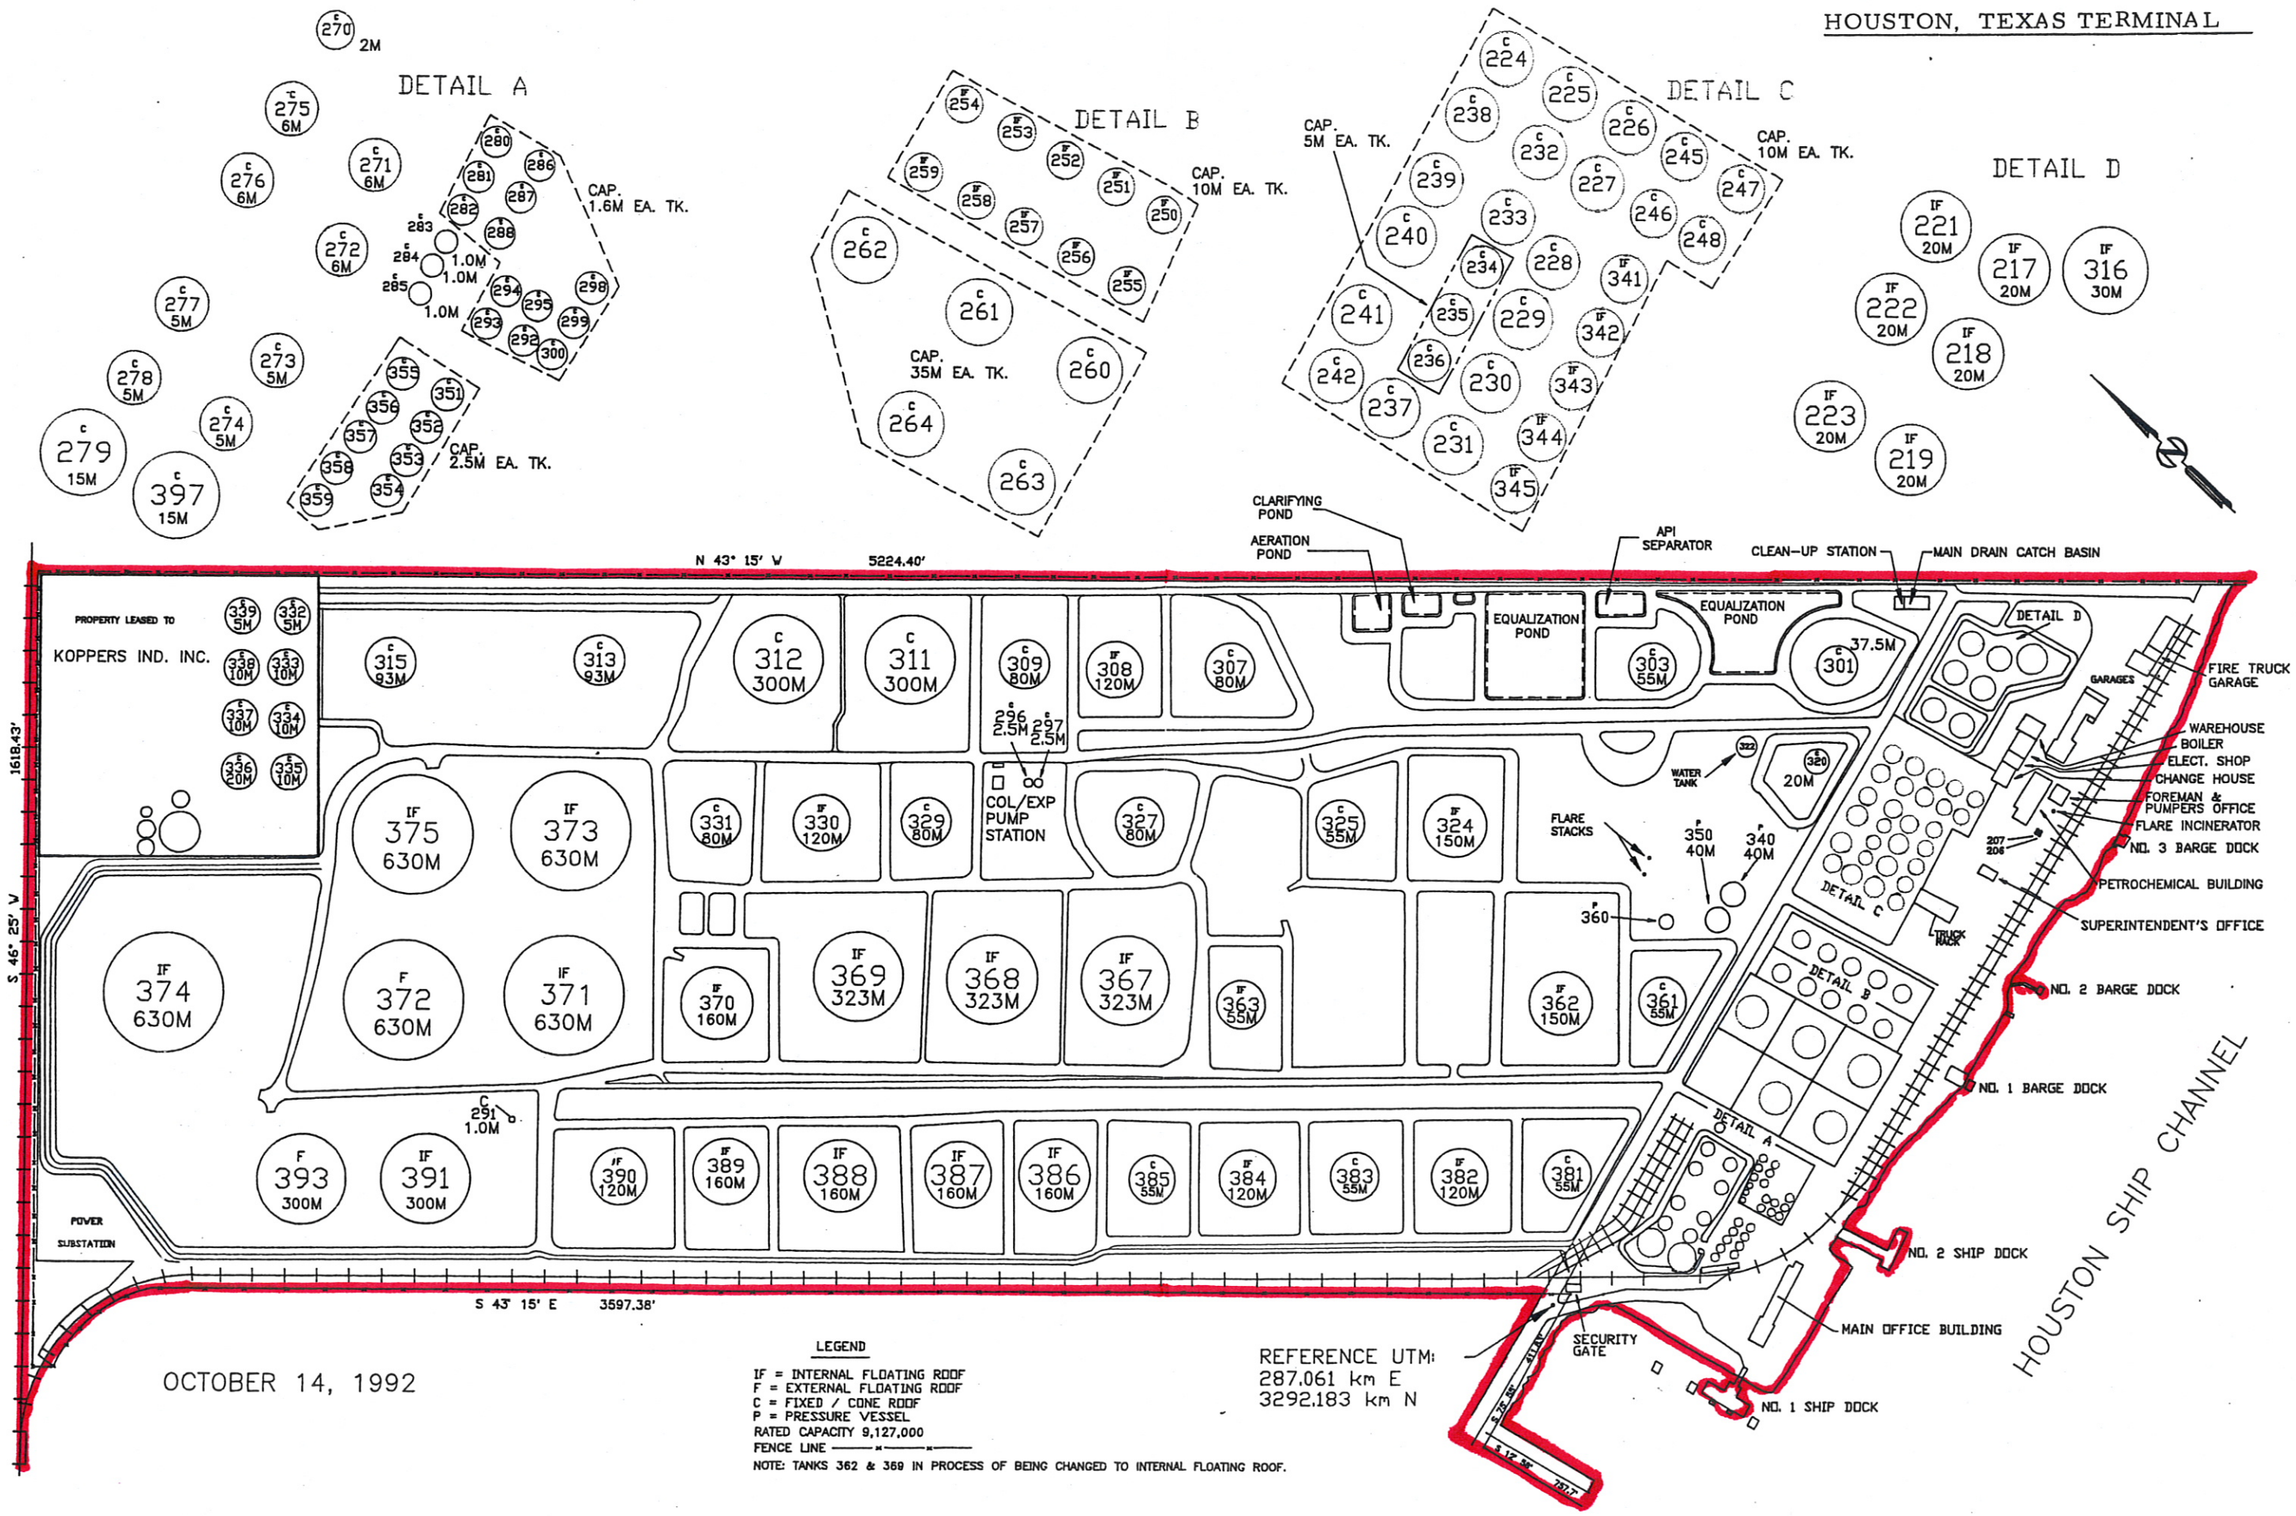

OCTOBER 14, 1992

LEGEND

IF = INTERNAL FLOATING ROOF
F = EXTERNAL FLOATING ROOF
C = FIXED / CONE ROOF
P = PRESSURE VESSEL
RATED CAPACITY 9,127,000
FENCE LINE

NOTE: TANKS 362 & 369 IN PROCESS OF BEING CHANGED TO INTERNAL FLOATING ROOF.