Tireco, Inc. - 10545 Production Avenue, Fontana, California
Foreign-Trade Zone No. 50, Site 21

EXHIBIT D

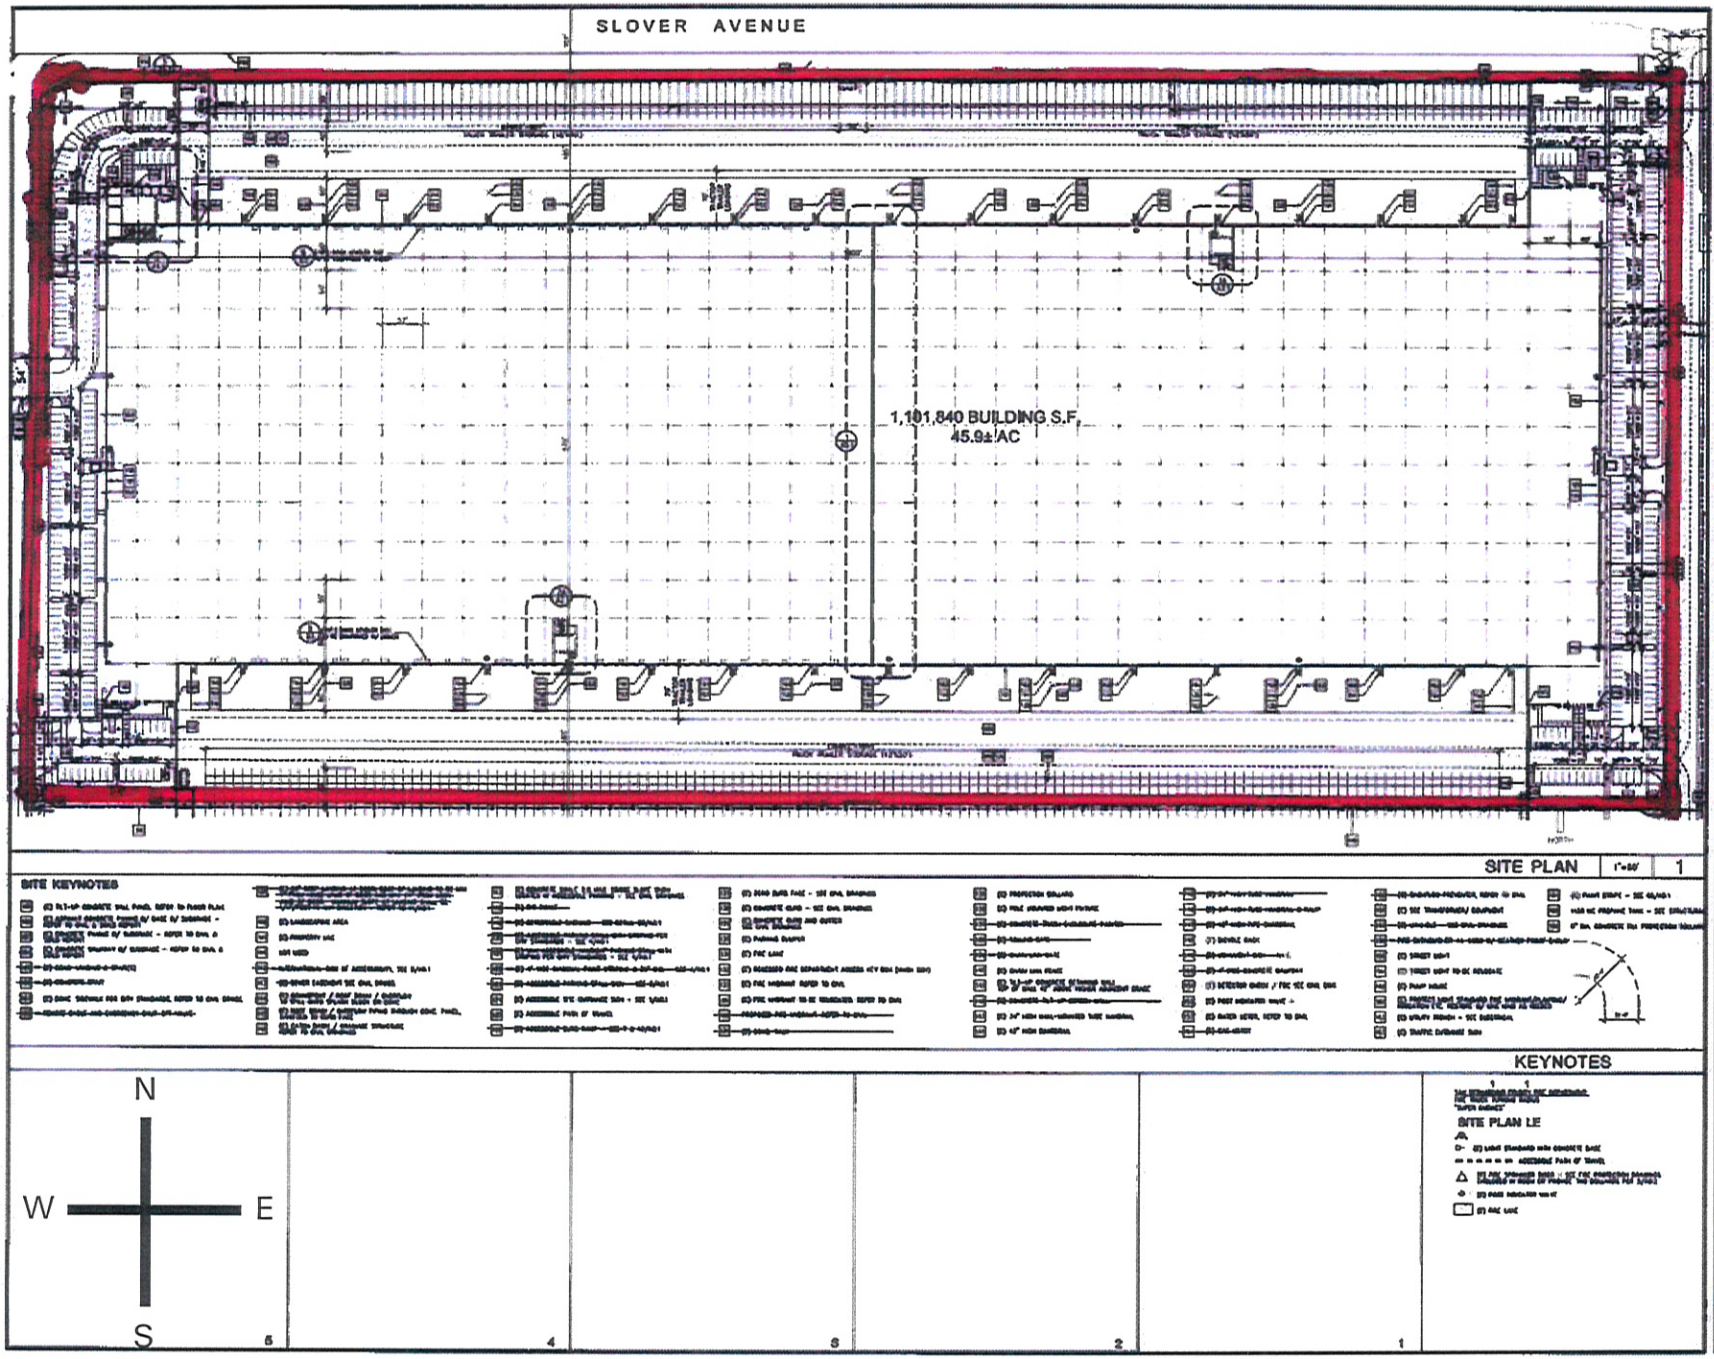

GAA ARCHITECTS
4 Park Plaza, Suite 120
Irvine, CA 92614
T: 949 474 1775
F: 949 553 9133

SIERRA BUSINESS PARK
10545 PRODUCTION AVENUE
FONTANA, CALIFORNIA
BLDG A - TIRECO OFFICE T.I.
DEVELOPED FOR:
SIERRA GATEWAY PARTNERS, LLC

BUILDING A
SITE PLAN

A1.0