5.02	138	NEWARK, NJ 07101
7	138	NOLAN, JOHN T. & JOANNE M. 2441 AXE FACTORY ROAD BORDENTOWN, NJ 08505
1	138	E'TOWN PROPERTIES, INC. P.O. BOX 788 WESTFIELD, NJ 07091-0788
4	138	STRAUBER, J ZEIGER S. & ROCHMAN J. 625 PROSPECT STREET TRENTON, NJ 08618
3	138	ZB PROPERTIES, LLC 625 PROSPECT STREET TRENTON, NJ 08618
		TOWNSHIP OF MANSFIELD P.O. BOX 249 COLUMBUS, NJ 08022

UTILITIES

VERIZON, INC.
1490 PROSPECT STREET
TRENTON, NJ 08638

COMCAST CABLE
21 BEVERLY-RANCOCAS ROAD
WILLINGBORO, NJ 08046

STATE OF NEW JERSEY
DEPARTMENT OF TRANSPORTATION
1035 PARKWAY AVENUE
TRENTON, NJ 08625

BORDENTOWN SEWERAGE AUTHORITY
P.O. BOX 396
BORDENTOWN, NJ 08505

CITY OF BORDENTOWN
WATER DEPARTMENT
324 FARNSWORTH AVENUE
BORDENTOWN, NJ 08505

PSE&G
80 PARK PLAZA T-4B
NEWARK, NJ 07101
ATTN: ROBERT S.SMITH

1. THE PROPERT
& 6 IN BLOO
OF BORDENT
THROUGH JU

2. OWNERS:

APPLICANT:

3. THE SITE

4. THE APP
WAREHOU
THE APP
PROPERT

5. BOUNDAR
LOCATION
HEDDING
6, BLOCK
TOWNSHI
REVISED
INC.

6. EASEMENT
BORDENT
COUNTY,
THROUGH

7. THE SITE
DISTRICT.
GENERAL

MINIMUM

LOT AREA
LOT FRON
LOT WIDTH
LOT DEPTH
FRONT YAR
SIDE YARD
REAR YAR
PARKING

* 50' OR
* 50' OR
- SIDE
- REAR

8. ALL EASE
SPECIFIED
THE TOWN

9. ALL BEAR
WHERE G

10. THE LIMIT
CONSULT
PROTECTI
0304-0
11. 100 YEAR
THE TOW
EMERGEN
340088

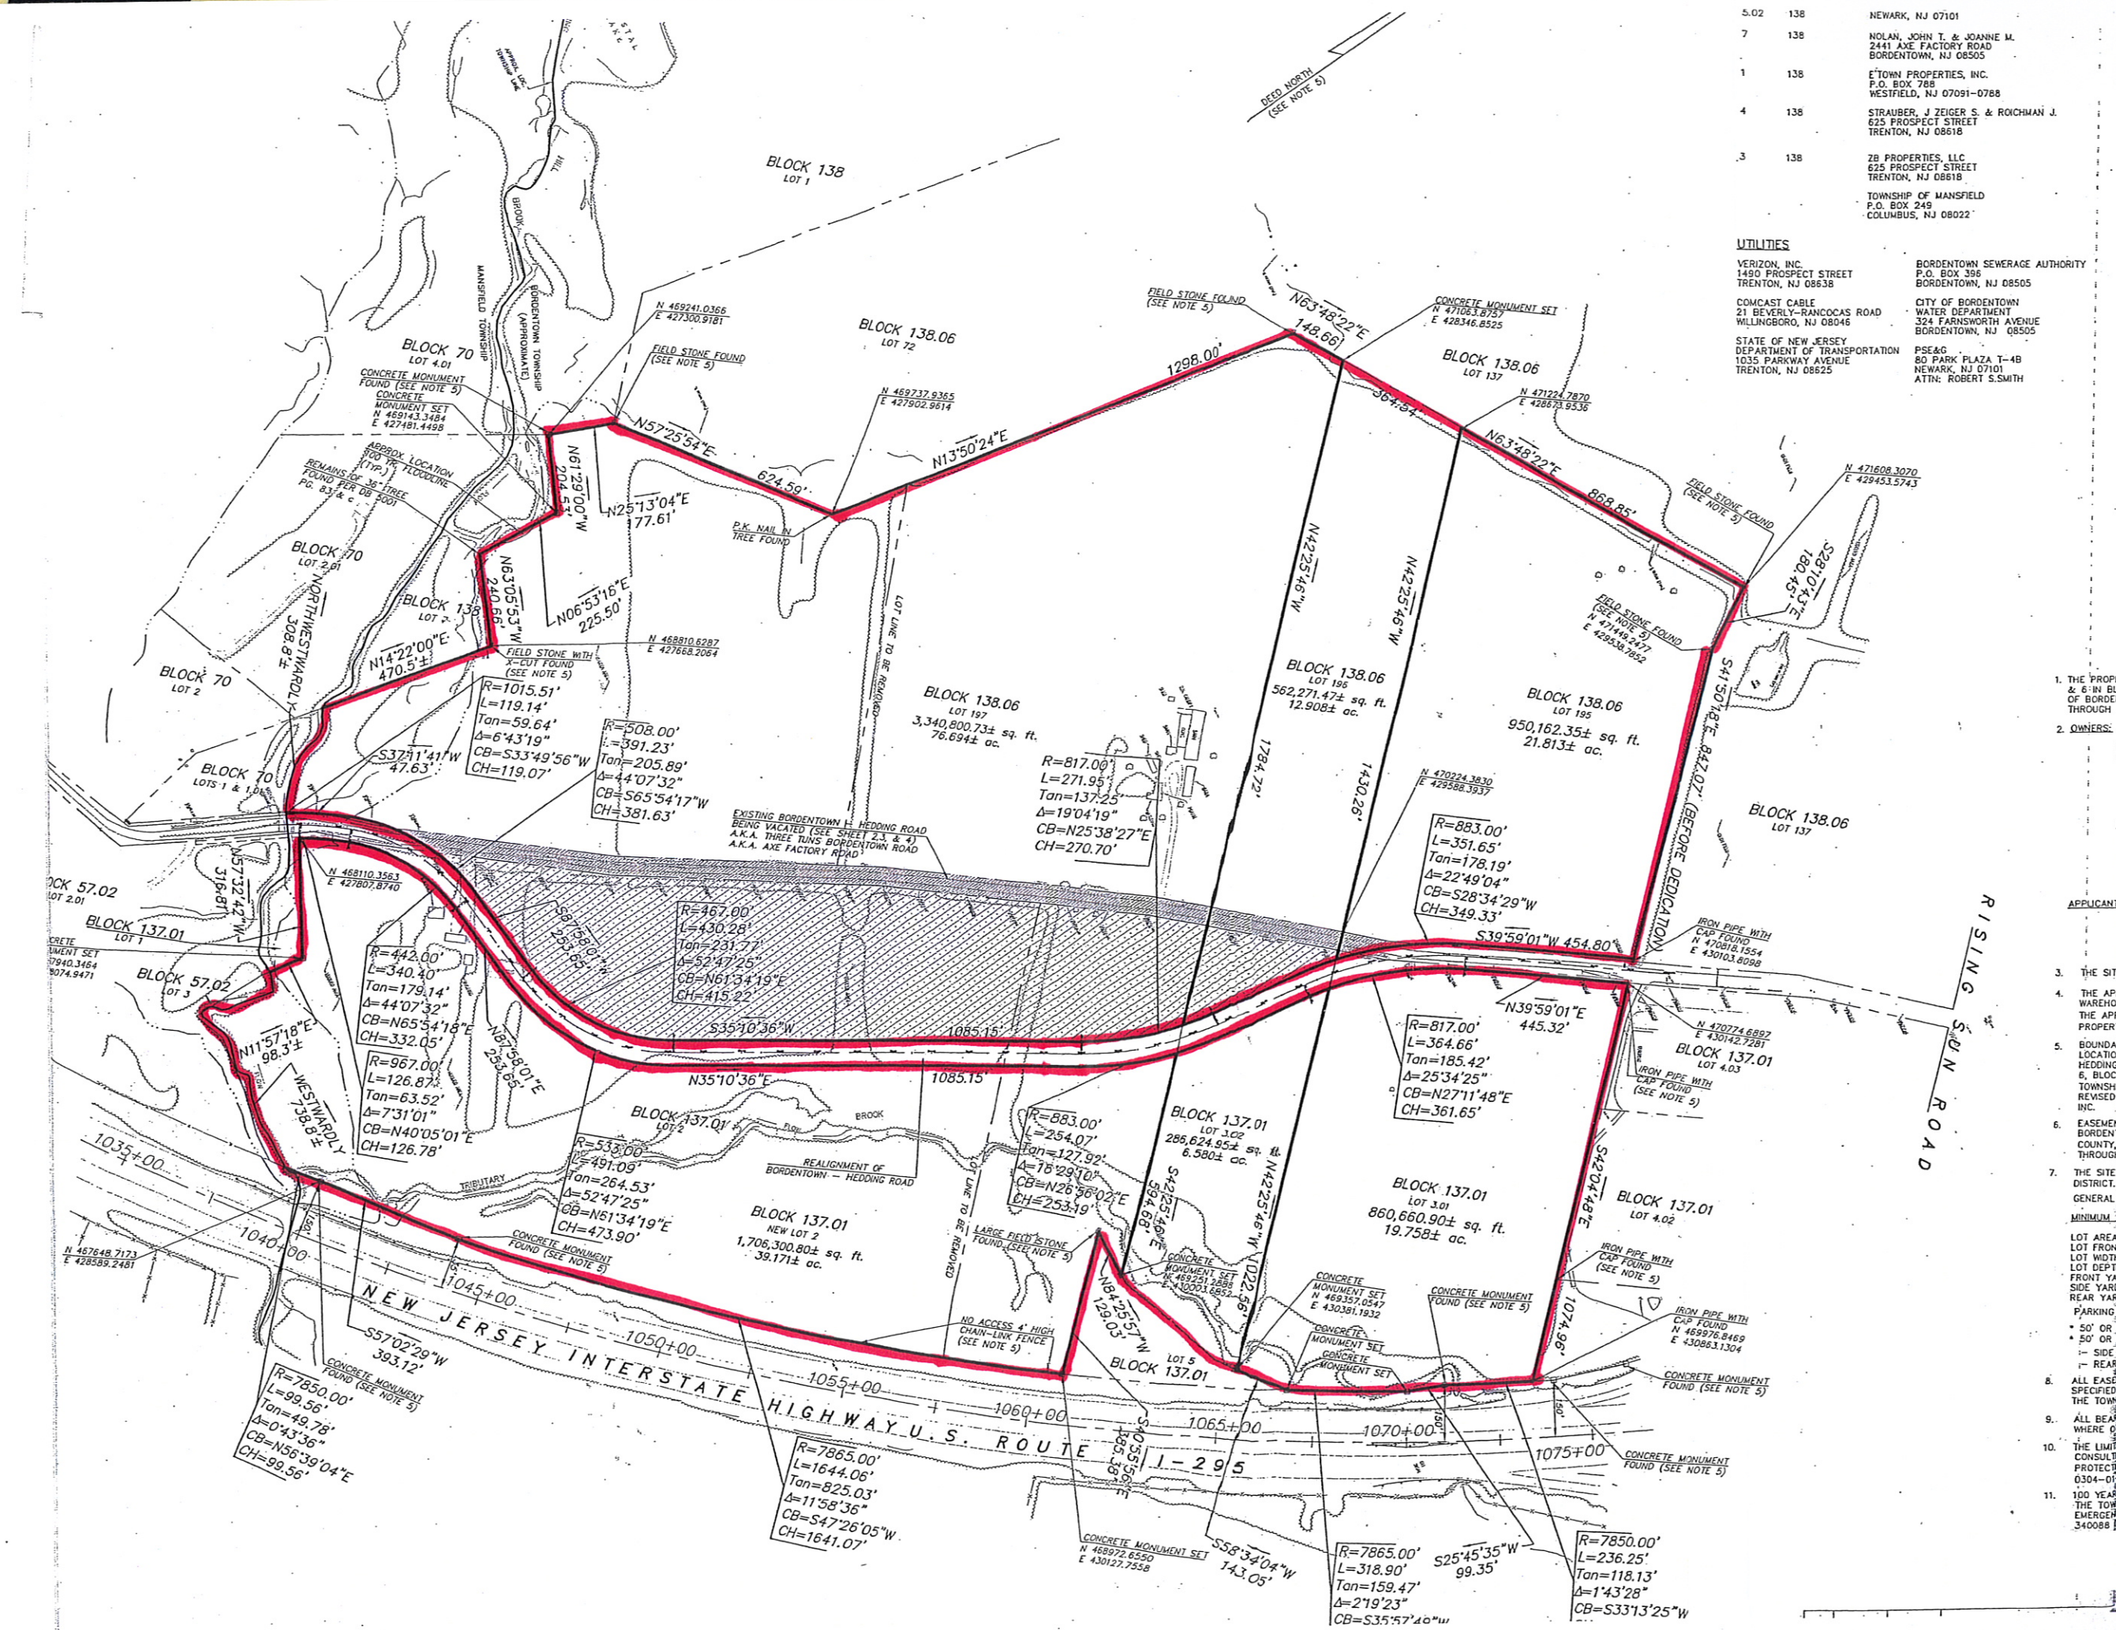

Central Crossings Business Park