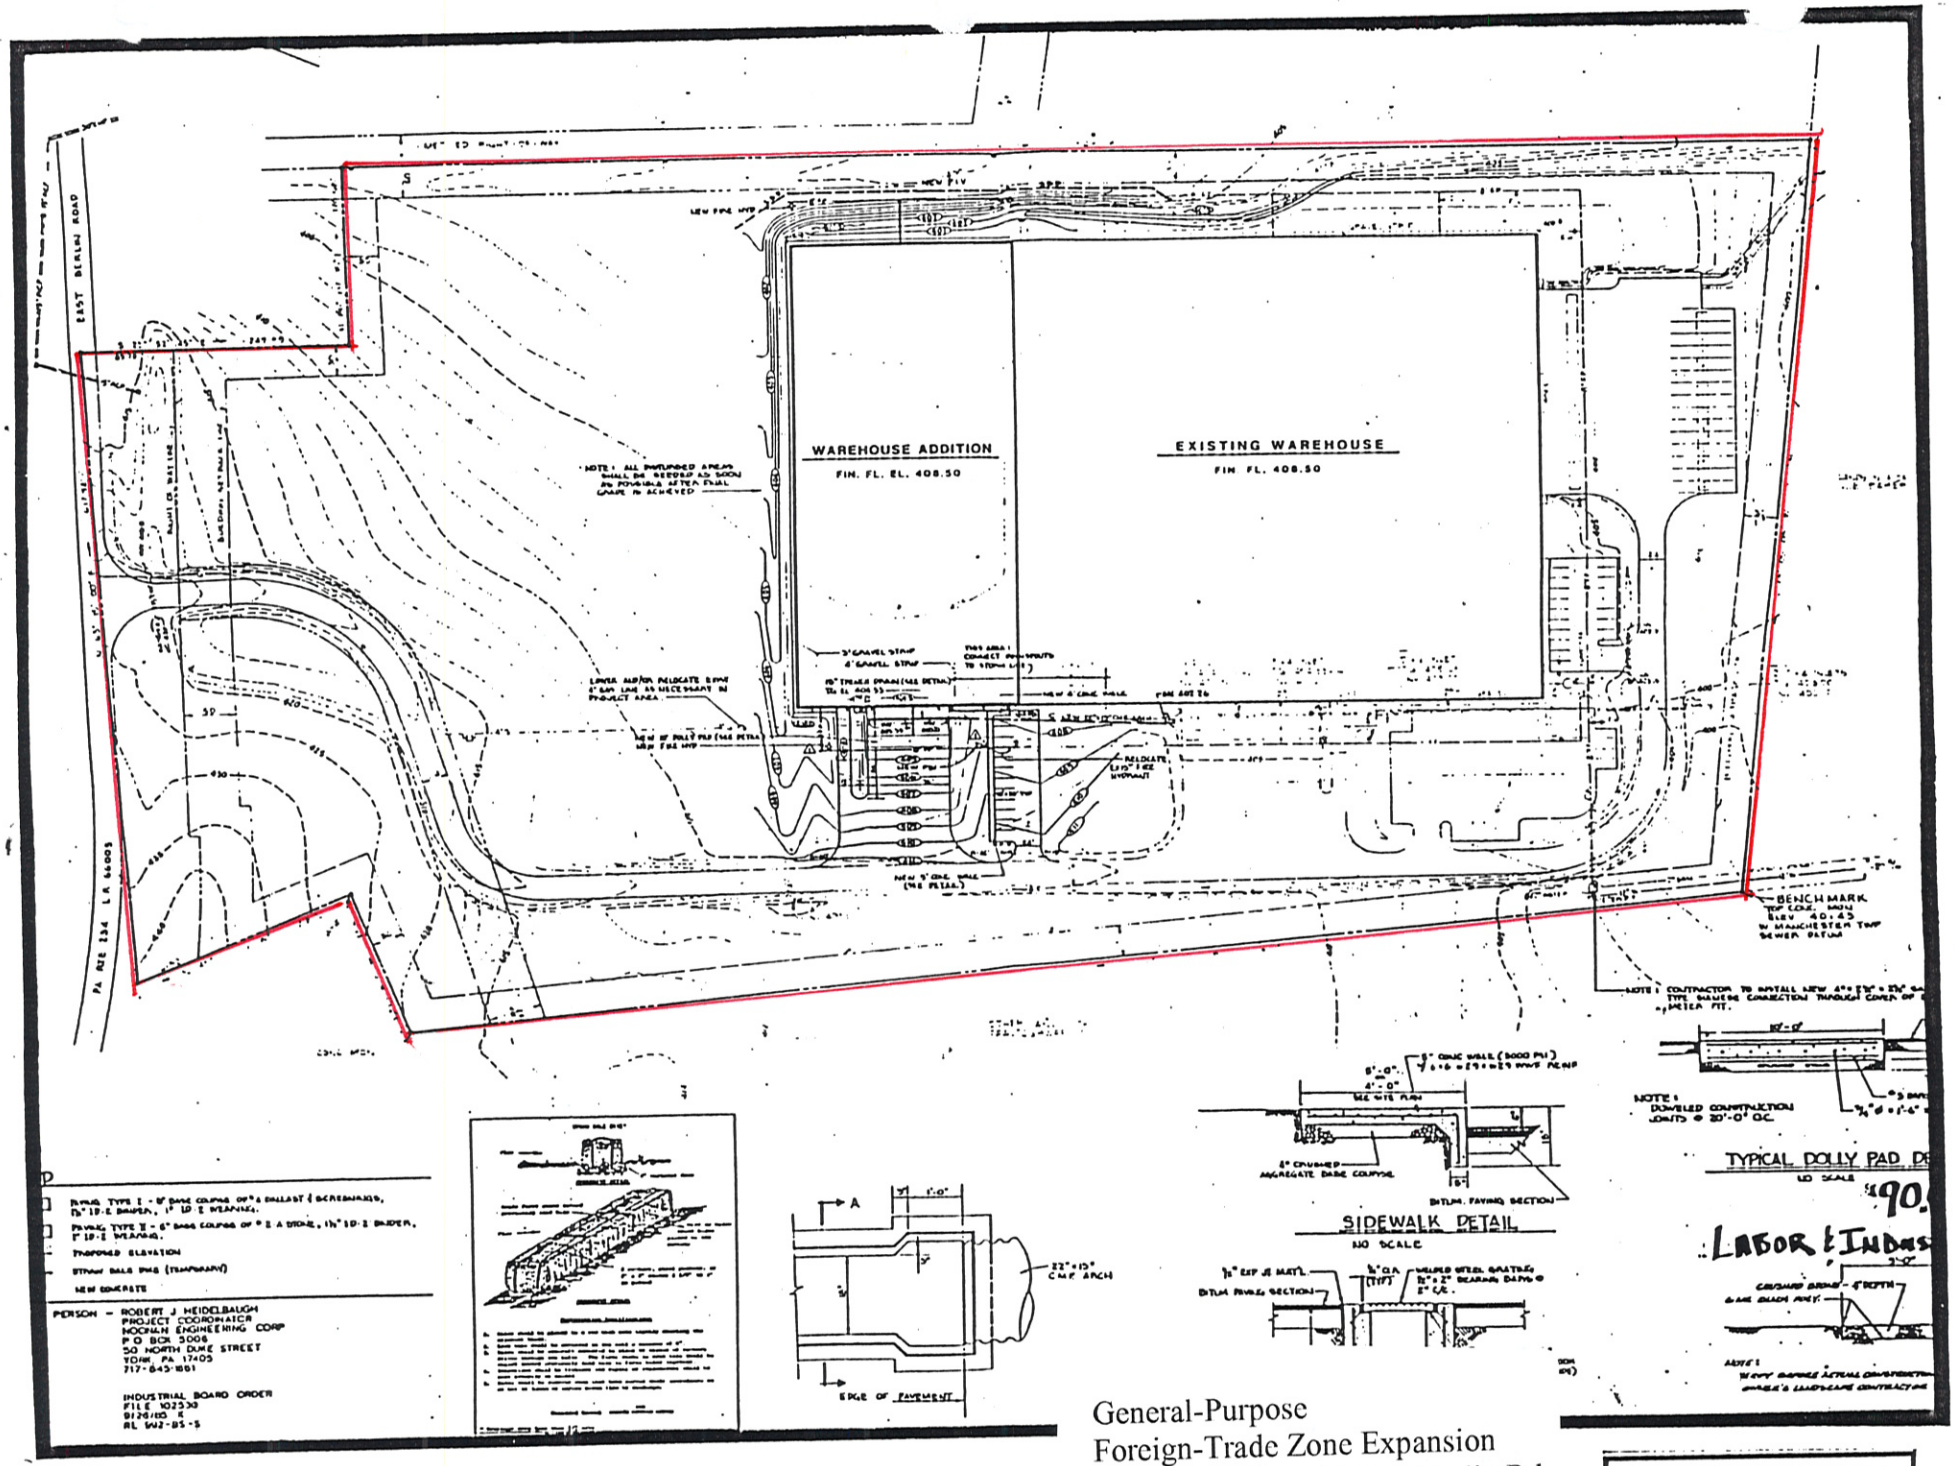

General-Purpose
Foreign-Trade Zone Expansion
Site 4B: Pfaltzgraff-East Berlin Rd.

Pfaltzgraff - East Berlin Road Facility

SITE PLAN