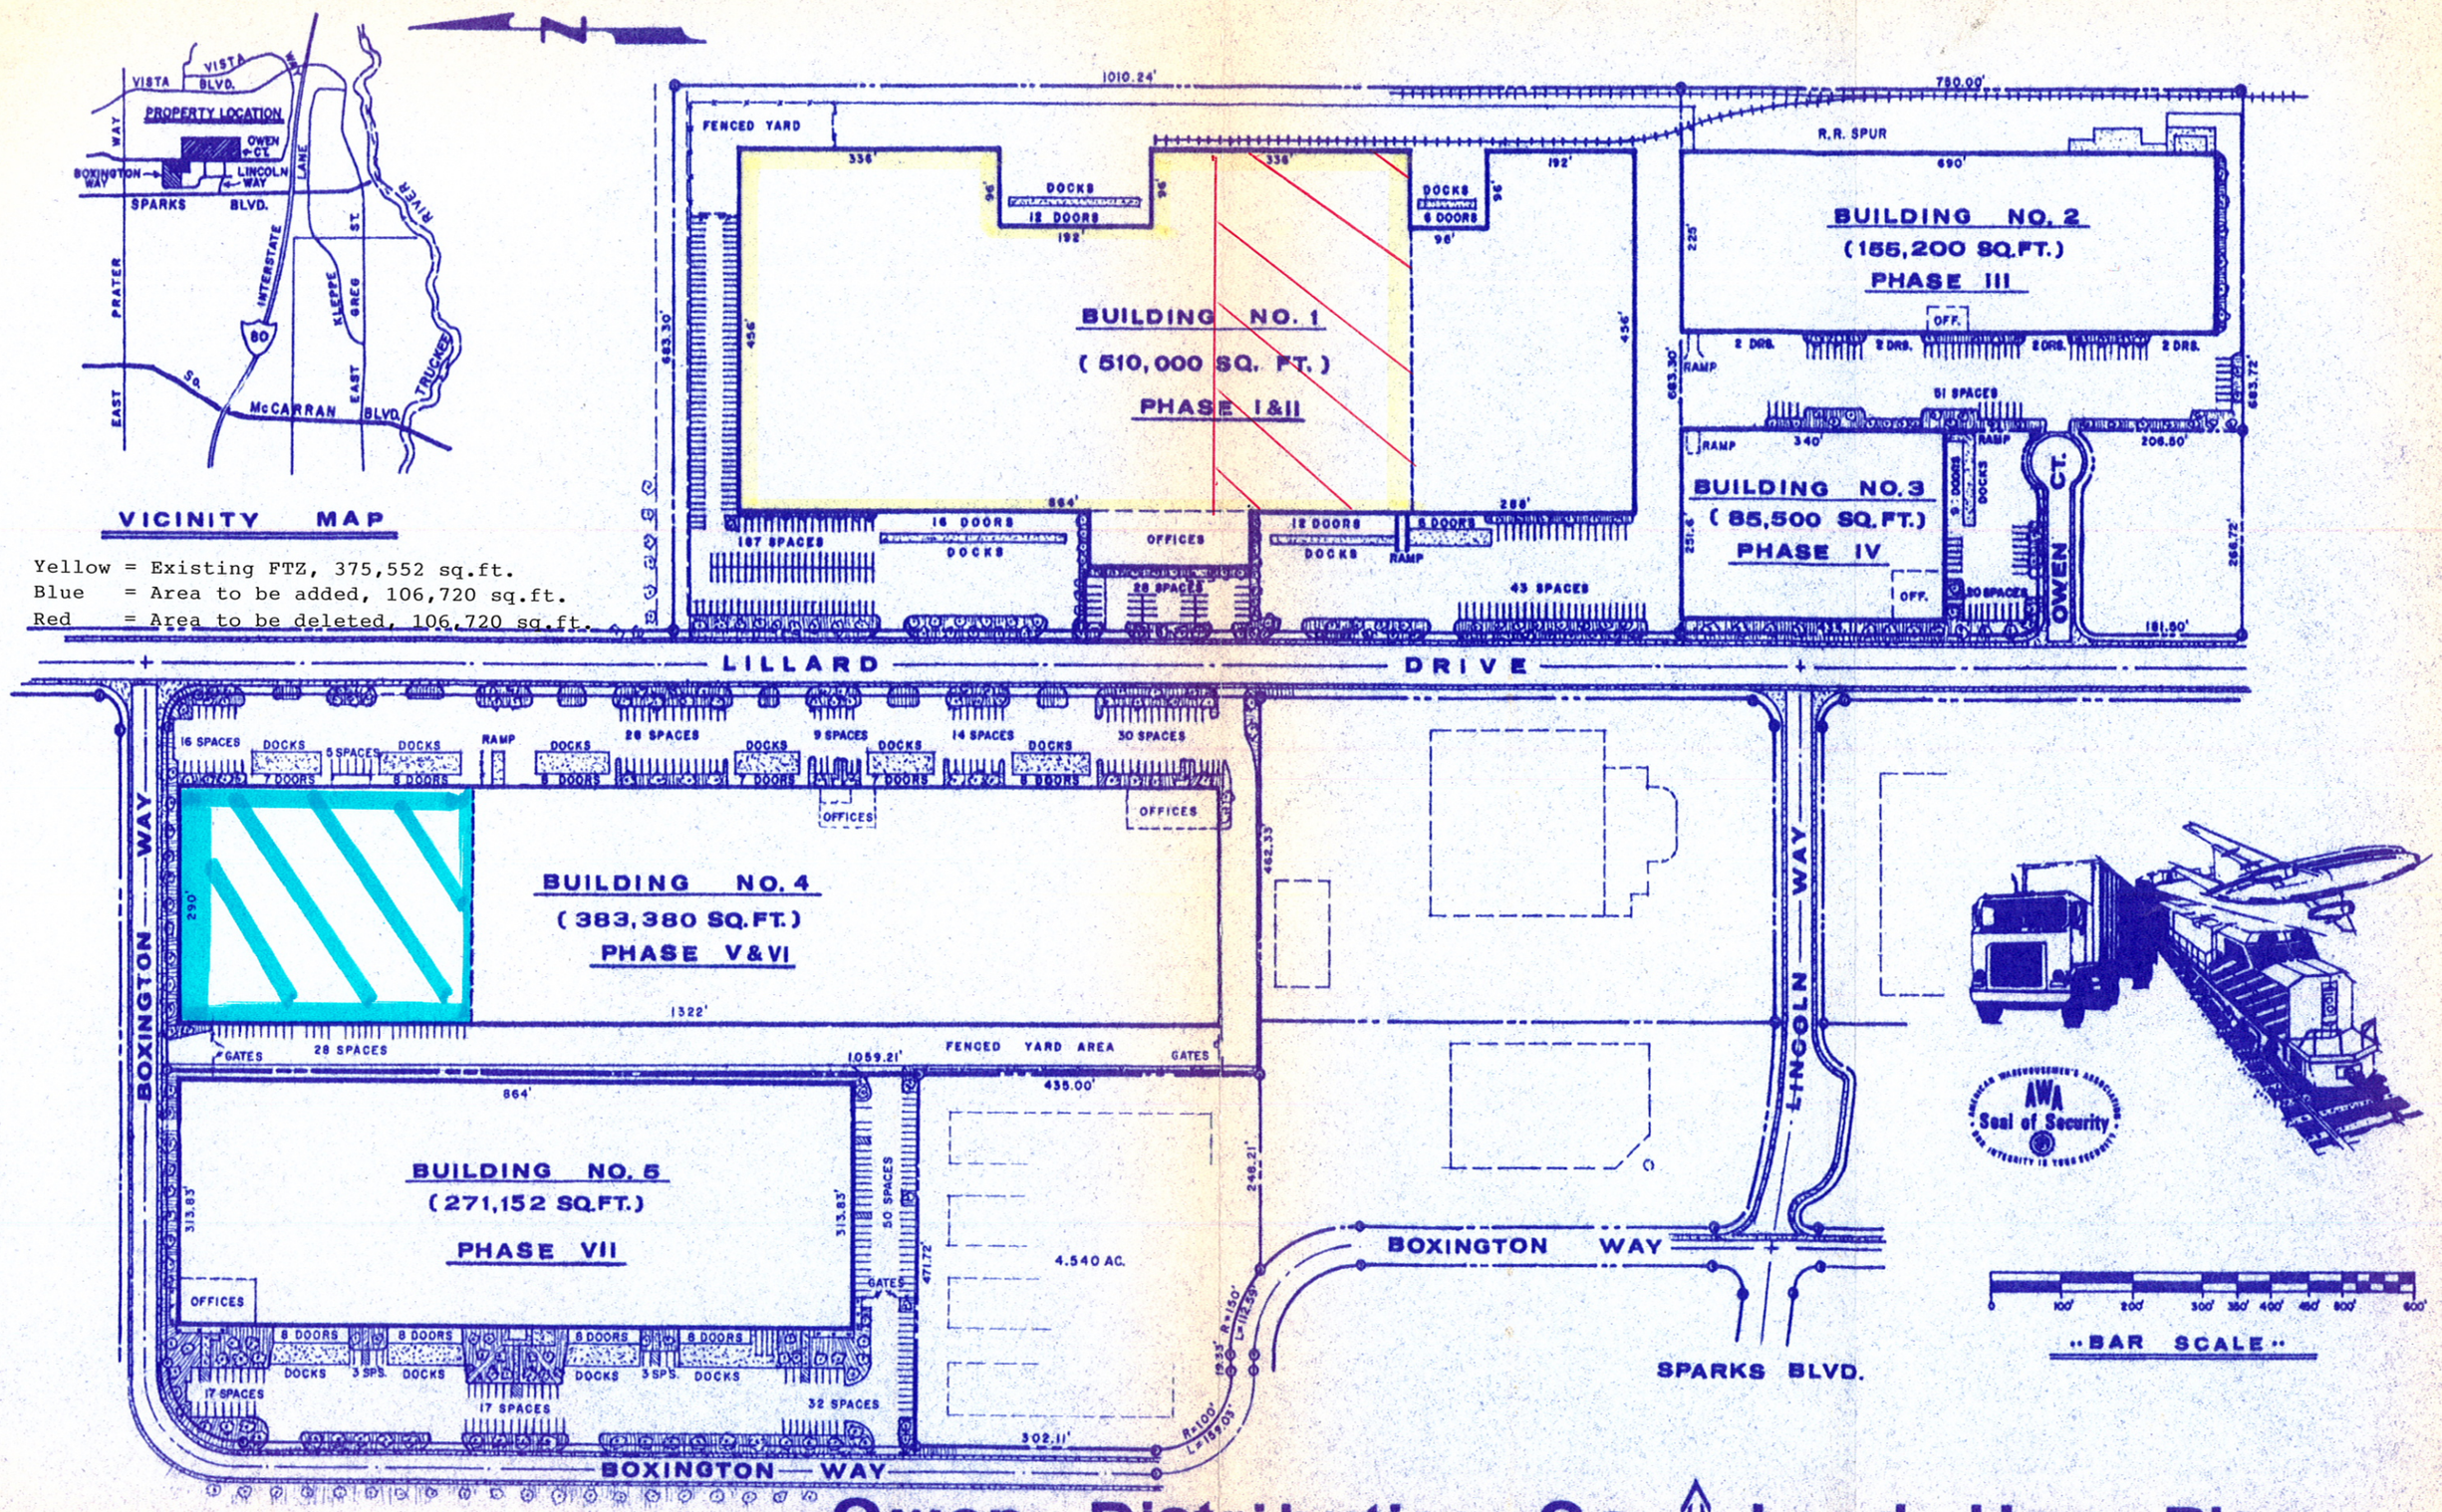

Owen Distribution Co. Land Use Plan

57 +/- ACRES

1,405,000 SQ. FT.

PAUL LUKSZA

EXHIBIT 5