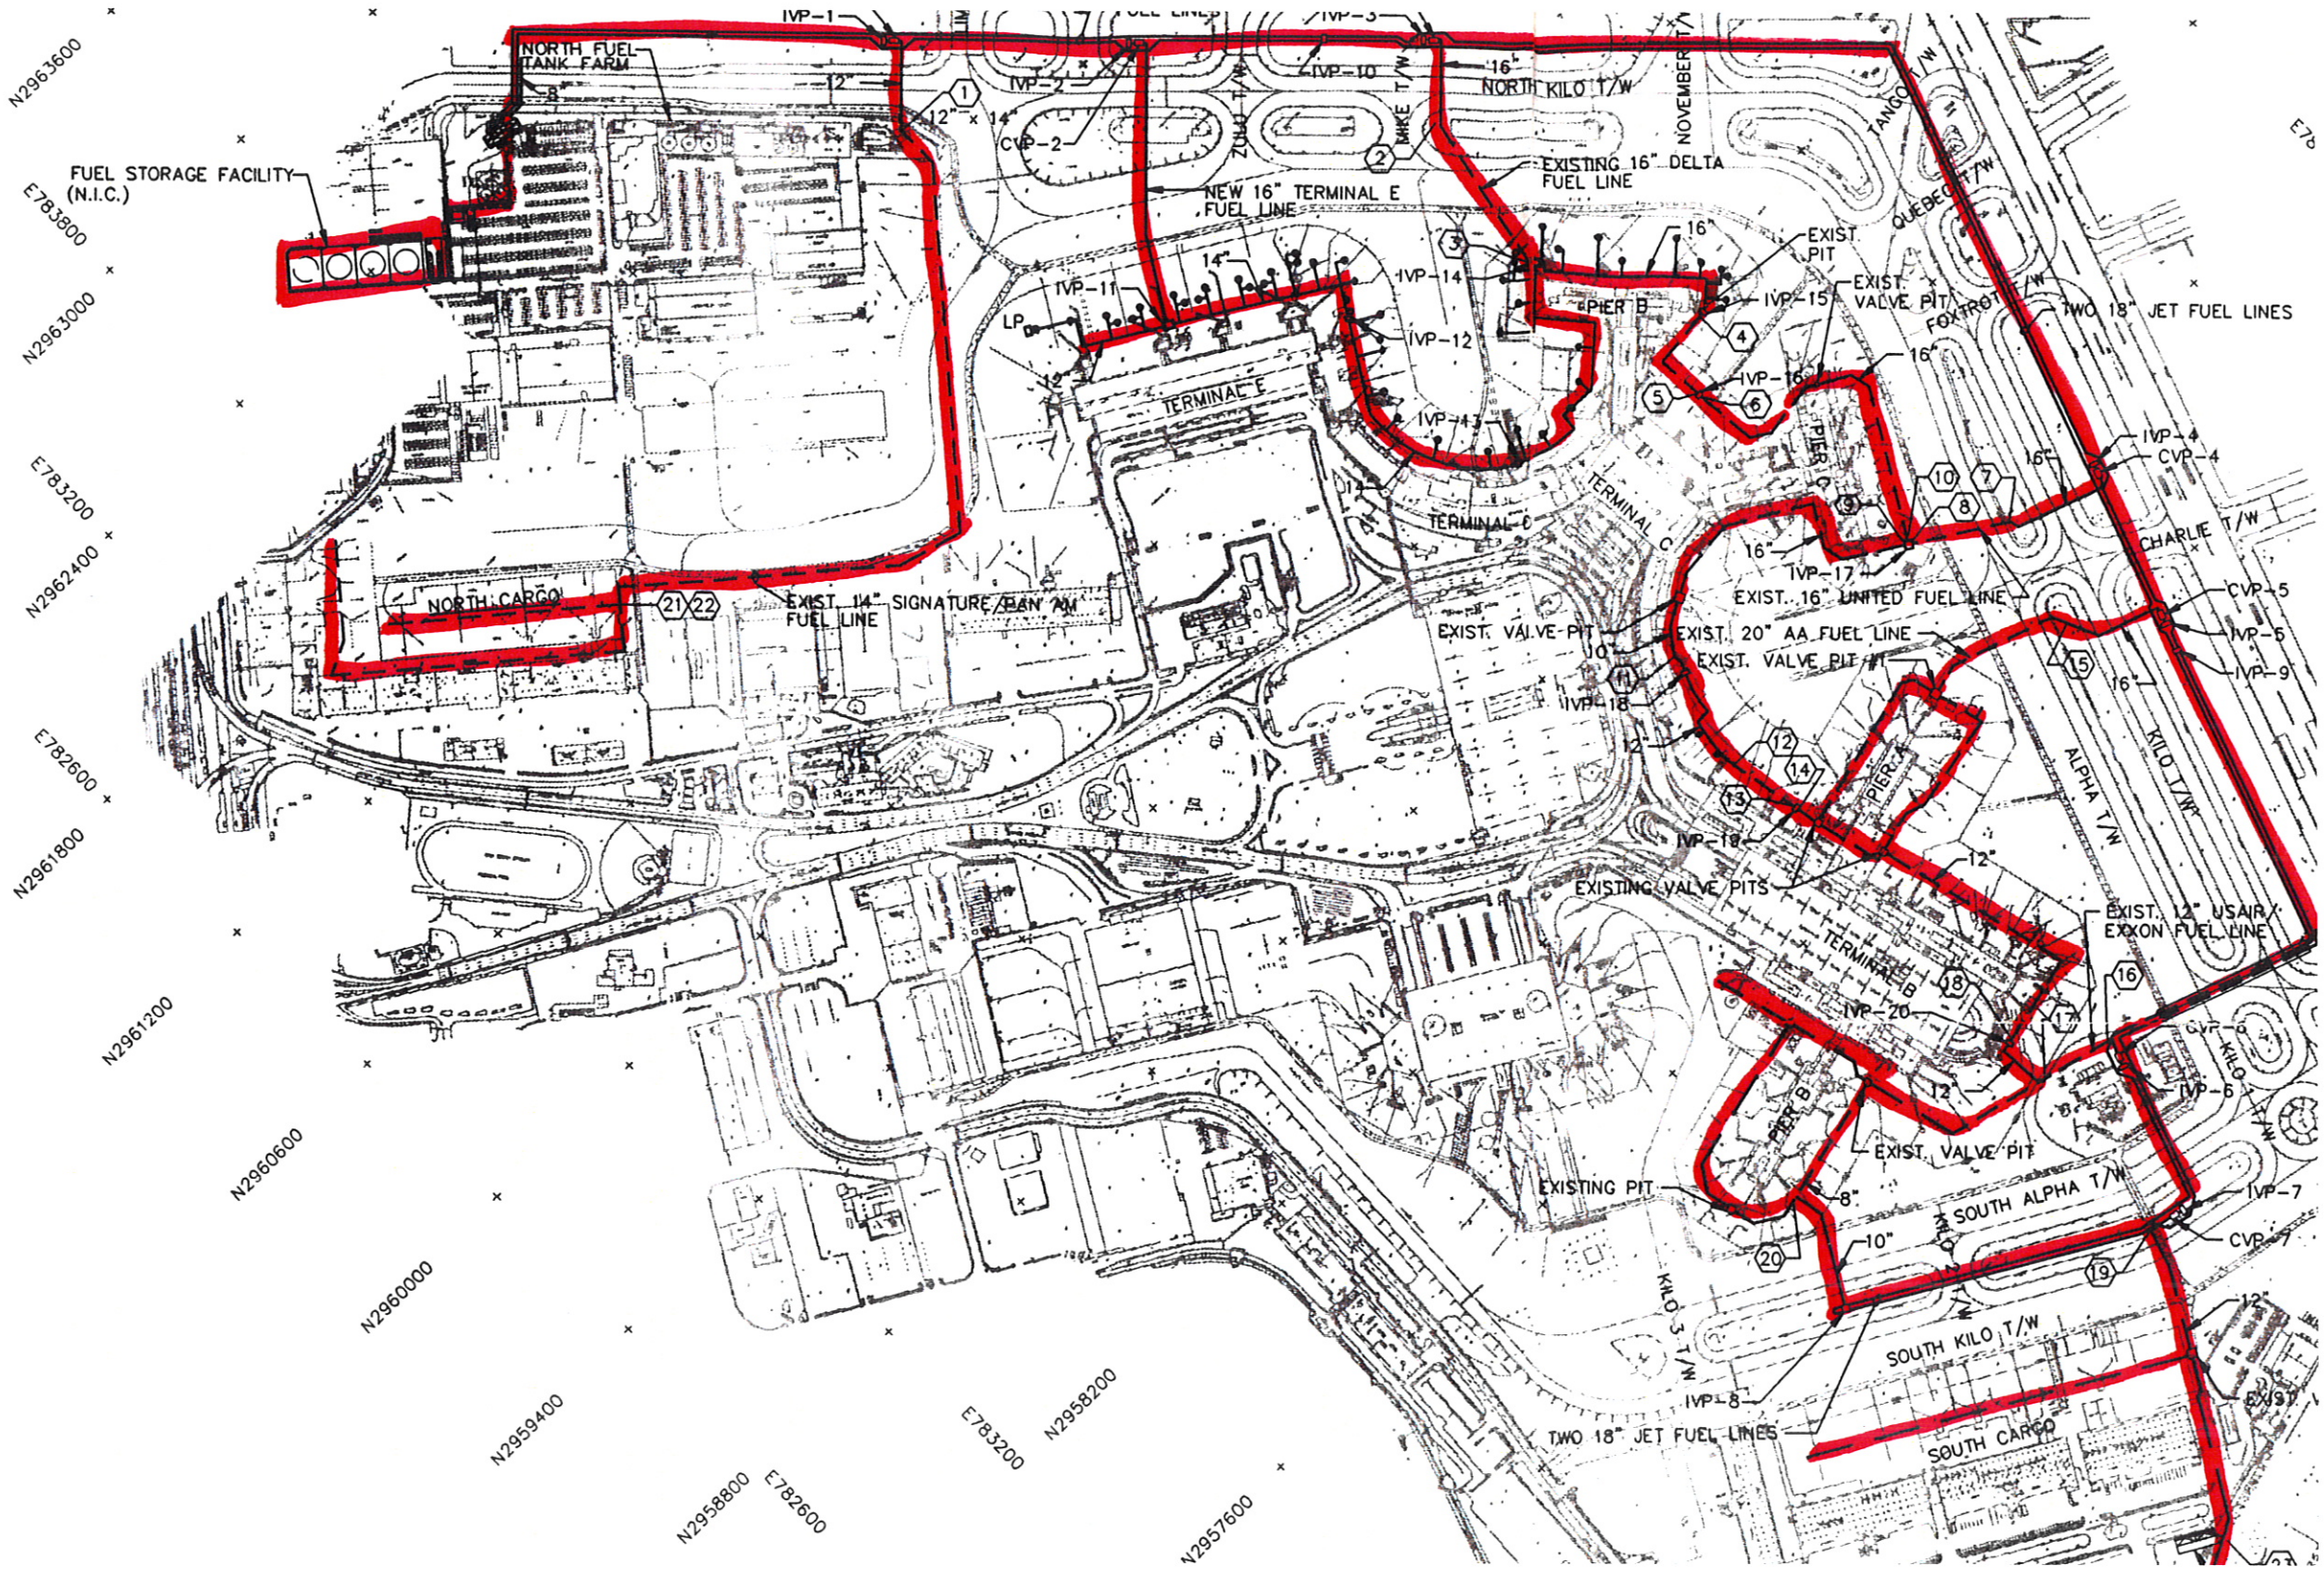
NORTH FUEL TANK FARM
FUEL STORAGE FACILITY (N.I.C.)
IVP-1
IVP-2
CVP-2
IVP-10
NORTH KILO T/W
NOVEMBER T/W
TANGO T/W
QUEBEC T/W
FOXTROT T/W
ZULU T/W
MIKE T/W
EXISTING 16" DELTA FUEL LINE
NEW 16" TERMINAL E FUEL LINE
EXIST. PIT
EXIST. VALVE PIT
IVP-15
TWO 18" JET FUEL LINES
IVP-11
IVP-14
IVP-12
IVP-13
IVP-16
PIER B
TERMINAL E
TERMINAL C
PIER C
IVP-4
CVP-4
CHARLIE T/W
IVP-17
EXIST. 16" UNITED FUEL LINE
CVP-5
IVP-5
IVP-9
EXIST. VALVE PIT
EXIST. 20" AA FUEL LINE
EXIST. VALVE PIT
IVP-18
NORTH CARGO
EXIST. 14" SIGNATURE/PAN AM FUEL LINE
ALPHA T/W
KILO T/W
PIER A
EXISTING VALVE PITS
EXIST. 12" USAIR/EXXON FUEL LINE
TERMINAL B
IVP-20
CVP-6
IVP-6
PIER B
EXIST. VALVE PIT
EXISTING PIT
SOUTH ALPHA T/W
IVP-7
CVP-7
KILO 3 T/W
SOUTH KILO T/W
IVP-8
TWO 18" JET FUEL LINES
SOUTH CARGO
N2963600
N2963000
N2962400
N2961800
N2961200
N2960600
N2960000
N2959400
N2958800
N2958200
N2957600
E783800
E783200
E782600
E782000
E783200
E782600