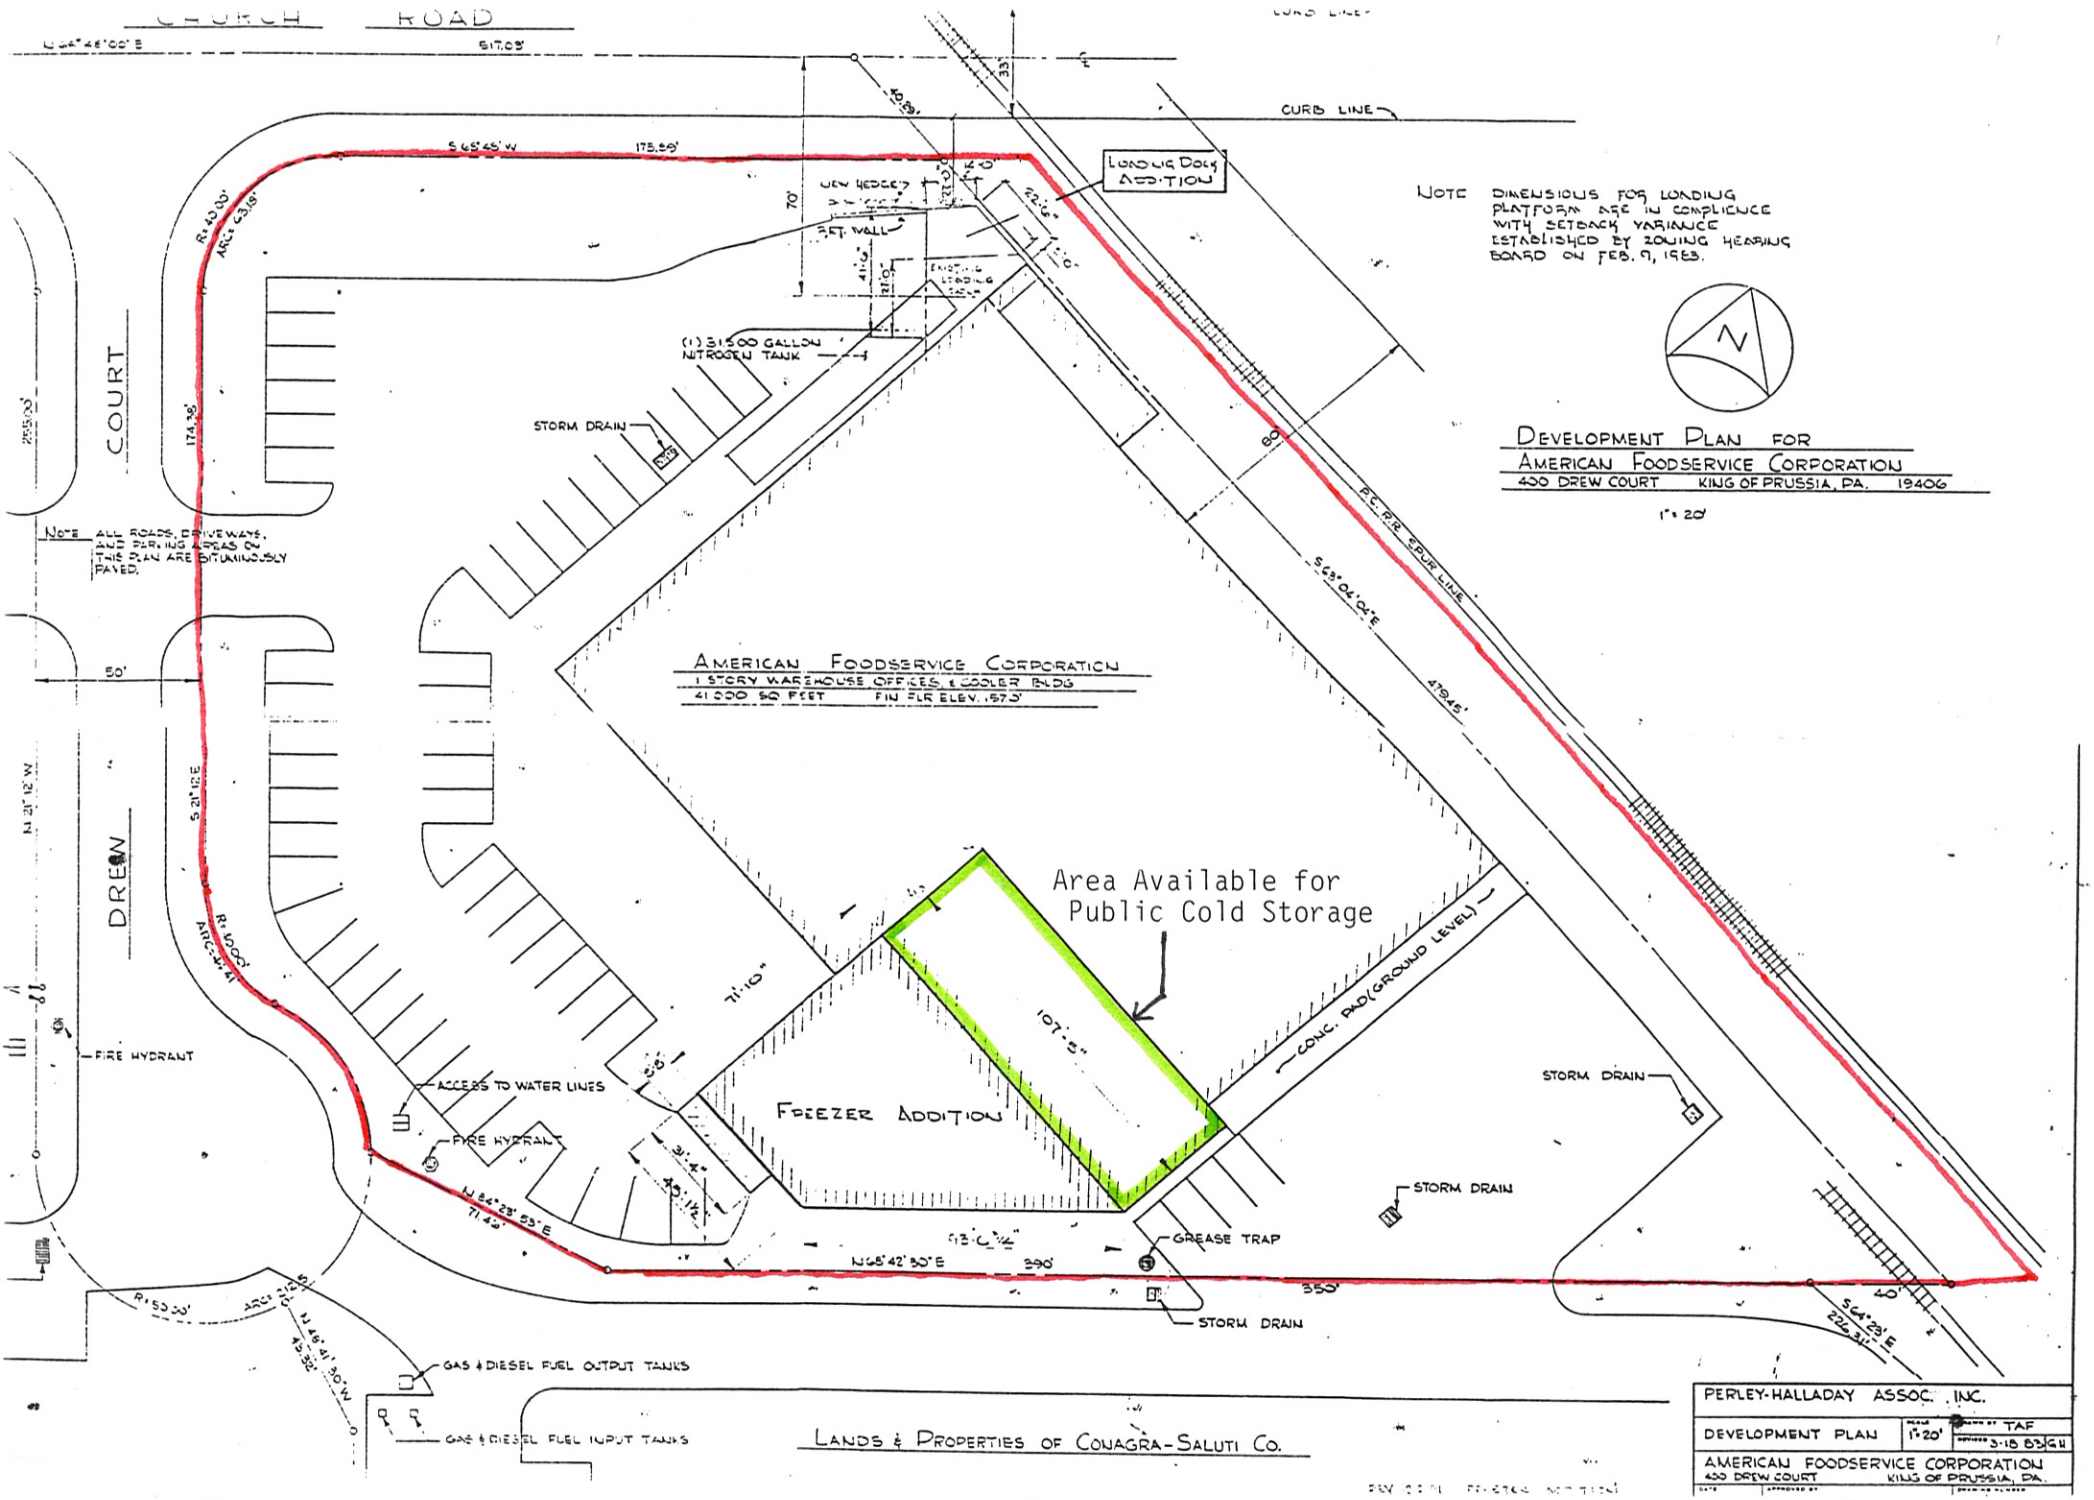
CHURCH ROAD
CURB LINE
LOADING DOCK ADDITION
NOTE DIMENSIONS FOR LOADING PLATFORM ARE IN COMPLIANCE WITH SETBACK VARIANCE ESTABLISHED BY ZONING HEARING BOARD ON FEB. 9, 1983.
DEVELOPMENT PLAN FOR
AMERICAN FOODSERVICE CORPORATION
400 DREW COURT KING OF PRUSSIA, PA. 19406
1" = 20'
(1) 31,500 GALLON NITROGEN TANK
STORM DRAIN
NOTE ALL ROADS, DRIVEWAYS, AND PARKING AREAS ON THIS PLAN ARE BITUMINOUSLY PAVED.
AMERICAN FOODSERVICE CORPORATION
1 STORY WAREHOUSE, OFFICES, & COOLER BLDG
41,000 SQ FEET FIN FLR ELEV. 157.0'
Area Available for Public Cold Storage
FREEZER ADDITION
CONC. PAD (GROUND LEVEL)
FIRE HYDRANT
ACCESS TO WATER LINES
GREASE TRAP
GAS & DIESEL FUEL OUTPUT TANKS
GAS & DIESEL FUEL INPUT TANKS
LANDS & PROPERTIES OF CONAGRA-SALUTI CO.
PERLEY-HALLADAY ASSOC. INC.
DEVELOPMENT PLAN
1" = 20'
TAF
3-18 83
AMERICAN FOODSERVICE CORPORATION
400 DREW COURT KING OF PRUSSIA, PA.