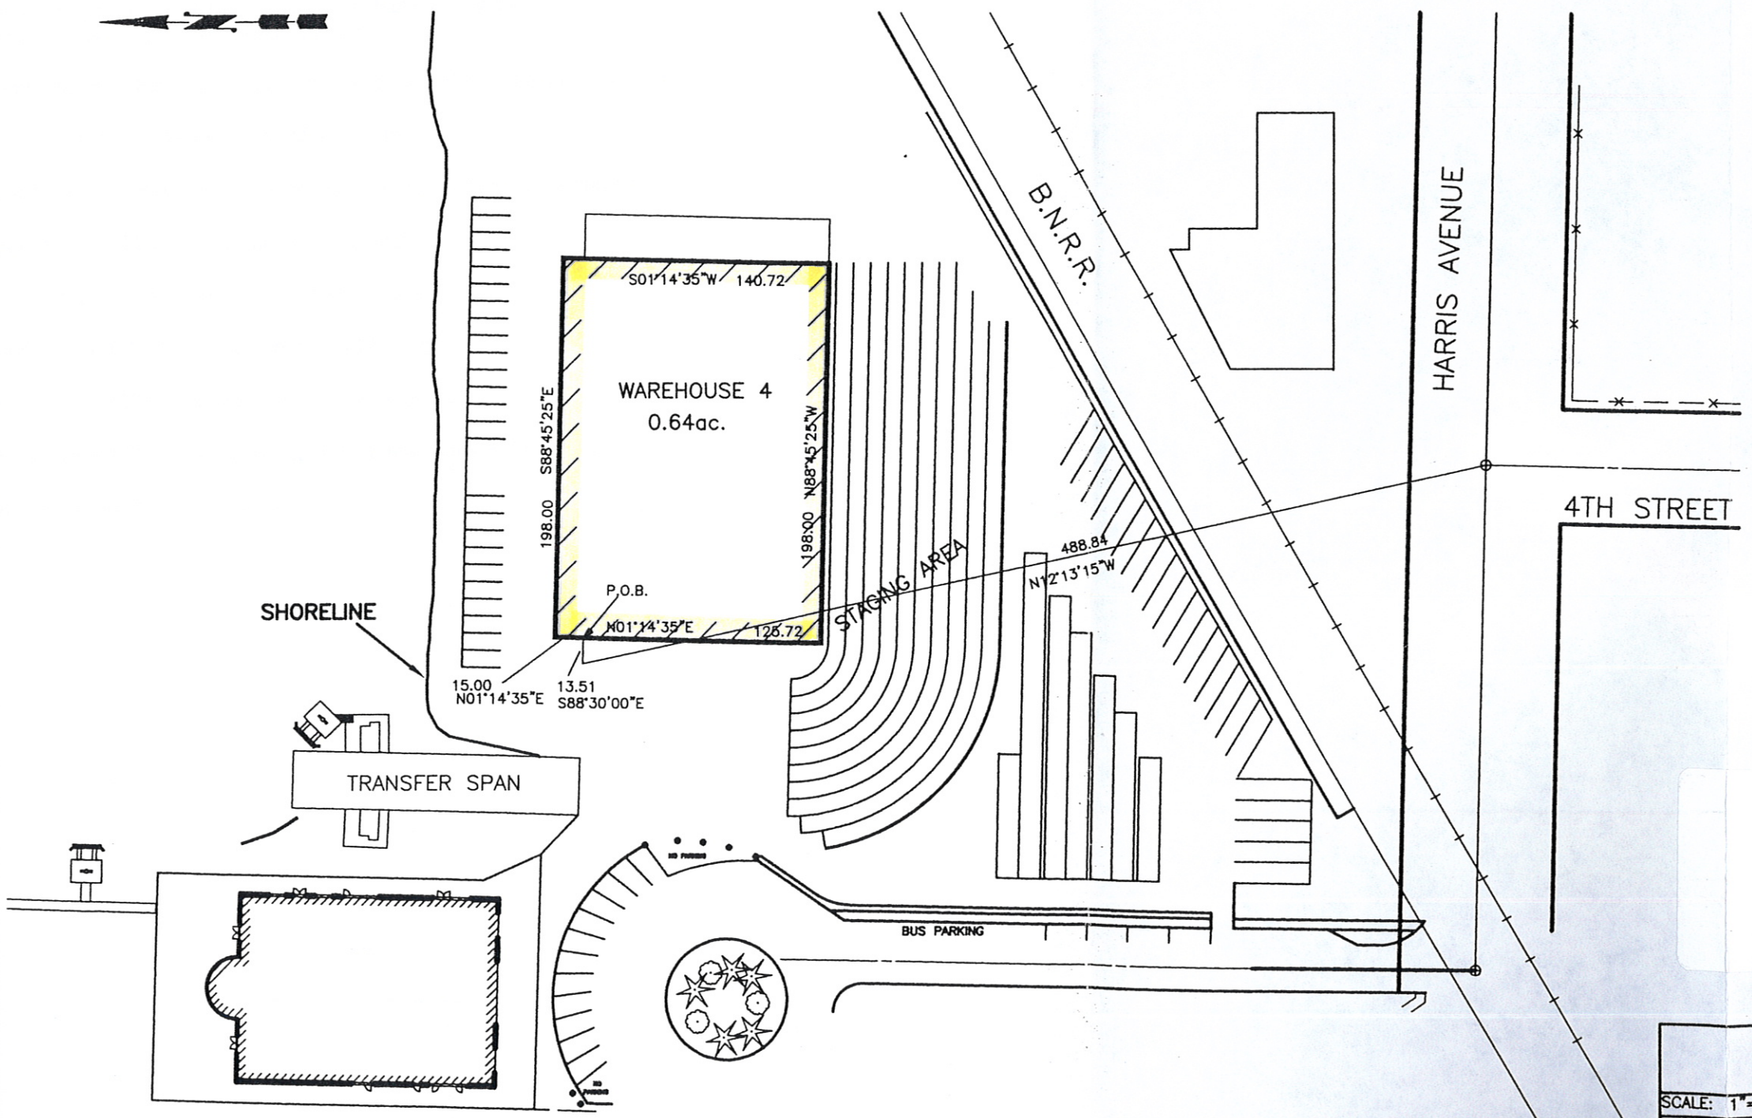

ATTACHMENT
II-D
REVISED 10/97

WAREHOUSE #4 FTZ ADDITION			
SCALE: 1"=80'	DWN.BY: KMC		REVISED:
DATE: 6/97	APPR.BY:		
FAIRHAVEN DISTRICT			
PORT OF BELLINGHAM Washington State			DWG.NO.