21-4(

DERMODY AIRCENTER
(#2573)

(#2180)
RENO FREEPORT
AIRCENTER UNIT NO. 1

RECEIVED
APR 29 1997
WASHOE CO. ASSESSOR

DERMODY AIRCENTER
POR. SEC. 29
T. 19 N. - R. 20 E.

BOOK 15-21

(#2052)
RENO FREEPORT
AIRCENTER UNIT NO. 2

(#2180)
RENO FREEPORT
AIRCENTER UNIT NO. 1

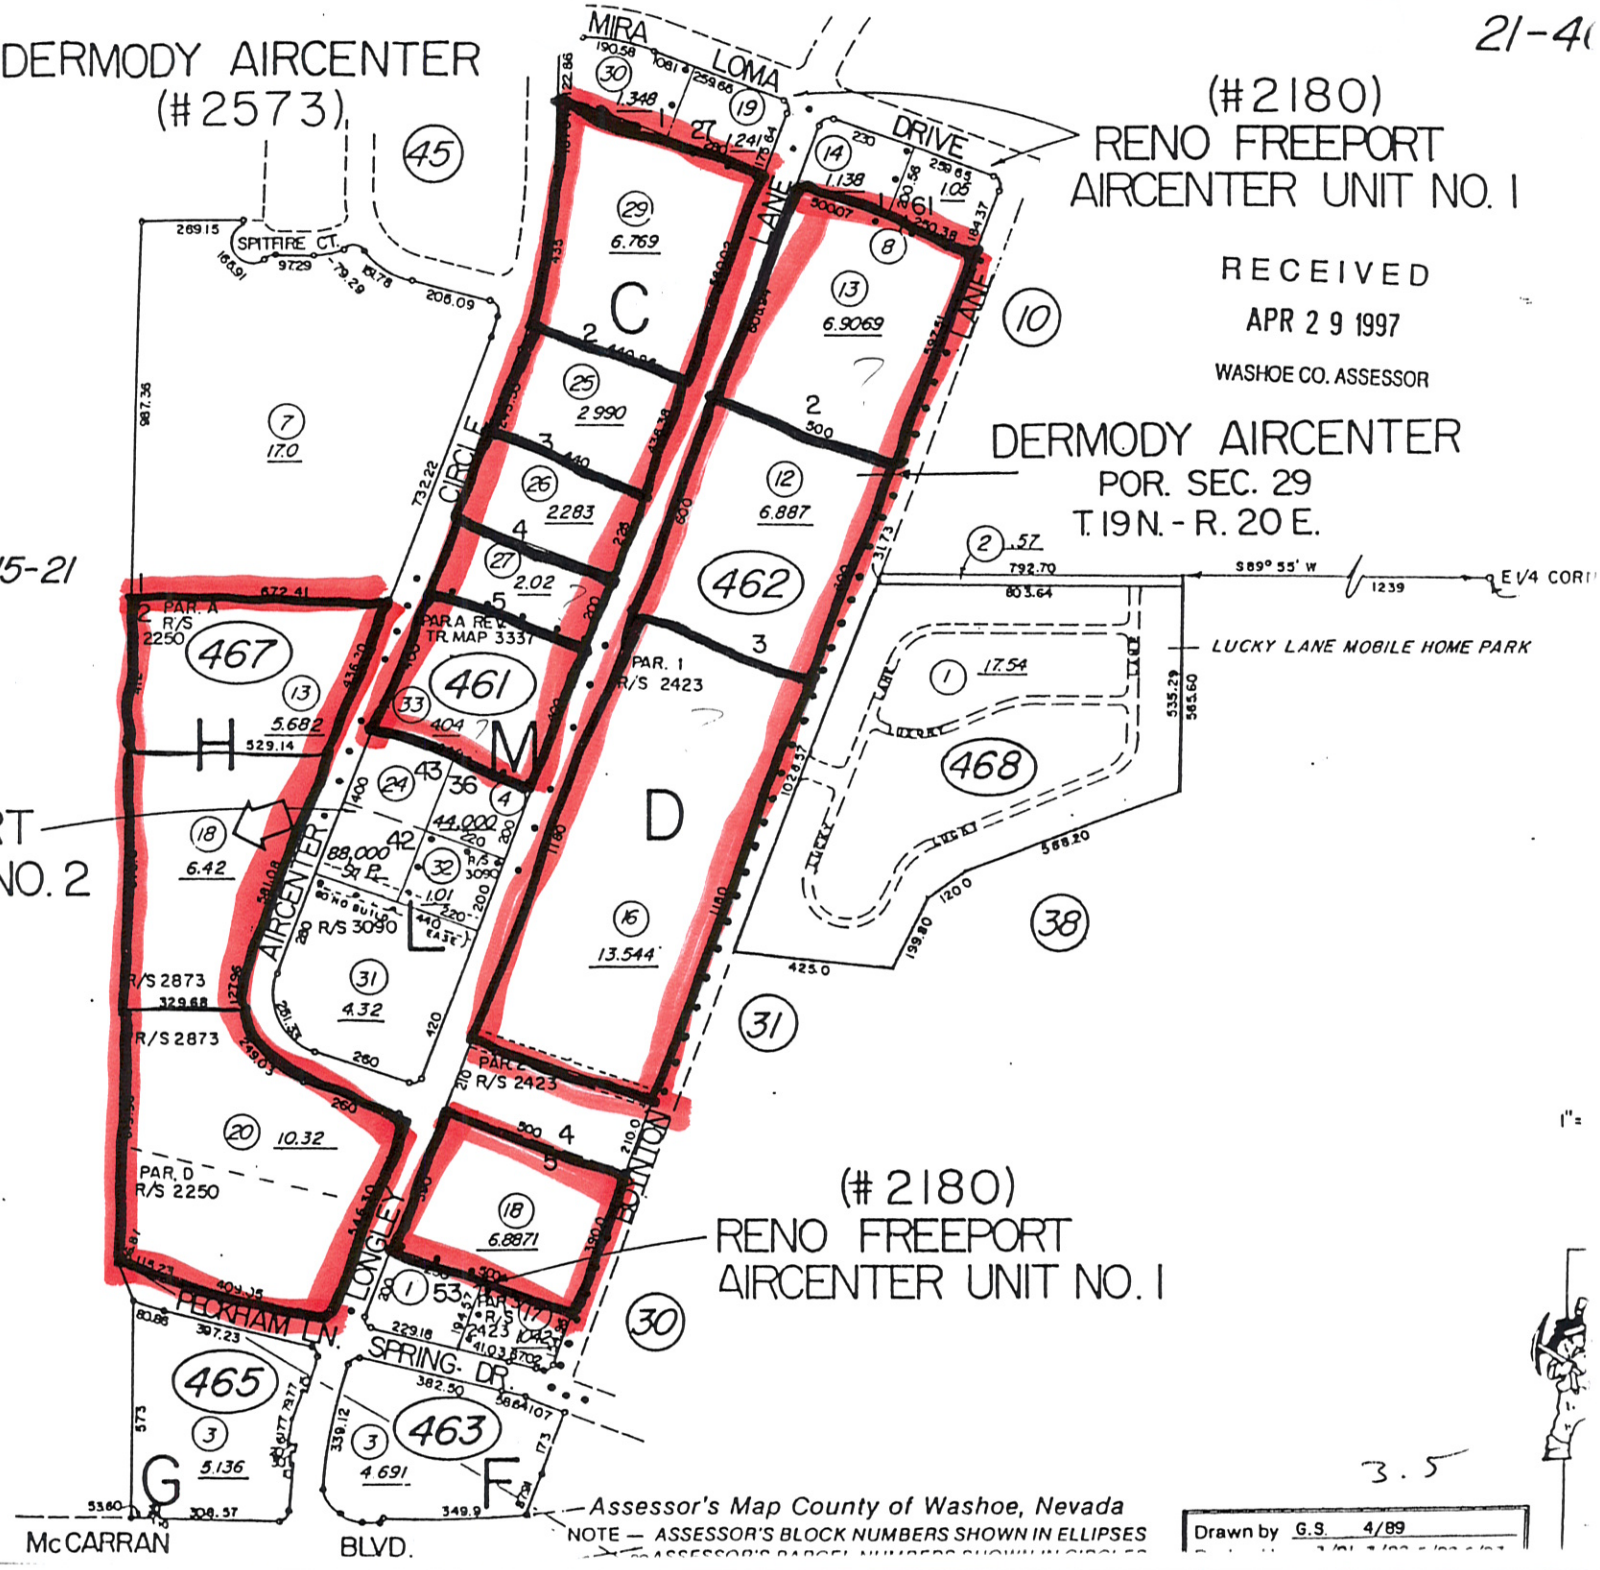


Assessor's Map County of Washoe, Nevada
NOTE — ASSESSOR'S BLOCK NUMBERS SHOWN IN ELLIPSES

3.5

Drawn by G.S. 4/89

red for the use of the Washoe County
and illustrative purposes only, it does
e premises. No liability is assumed as