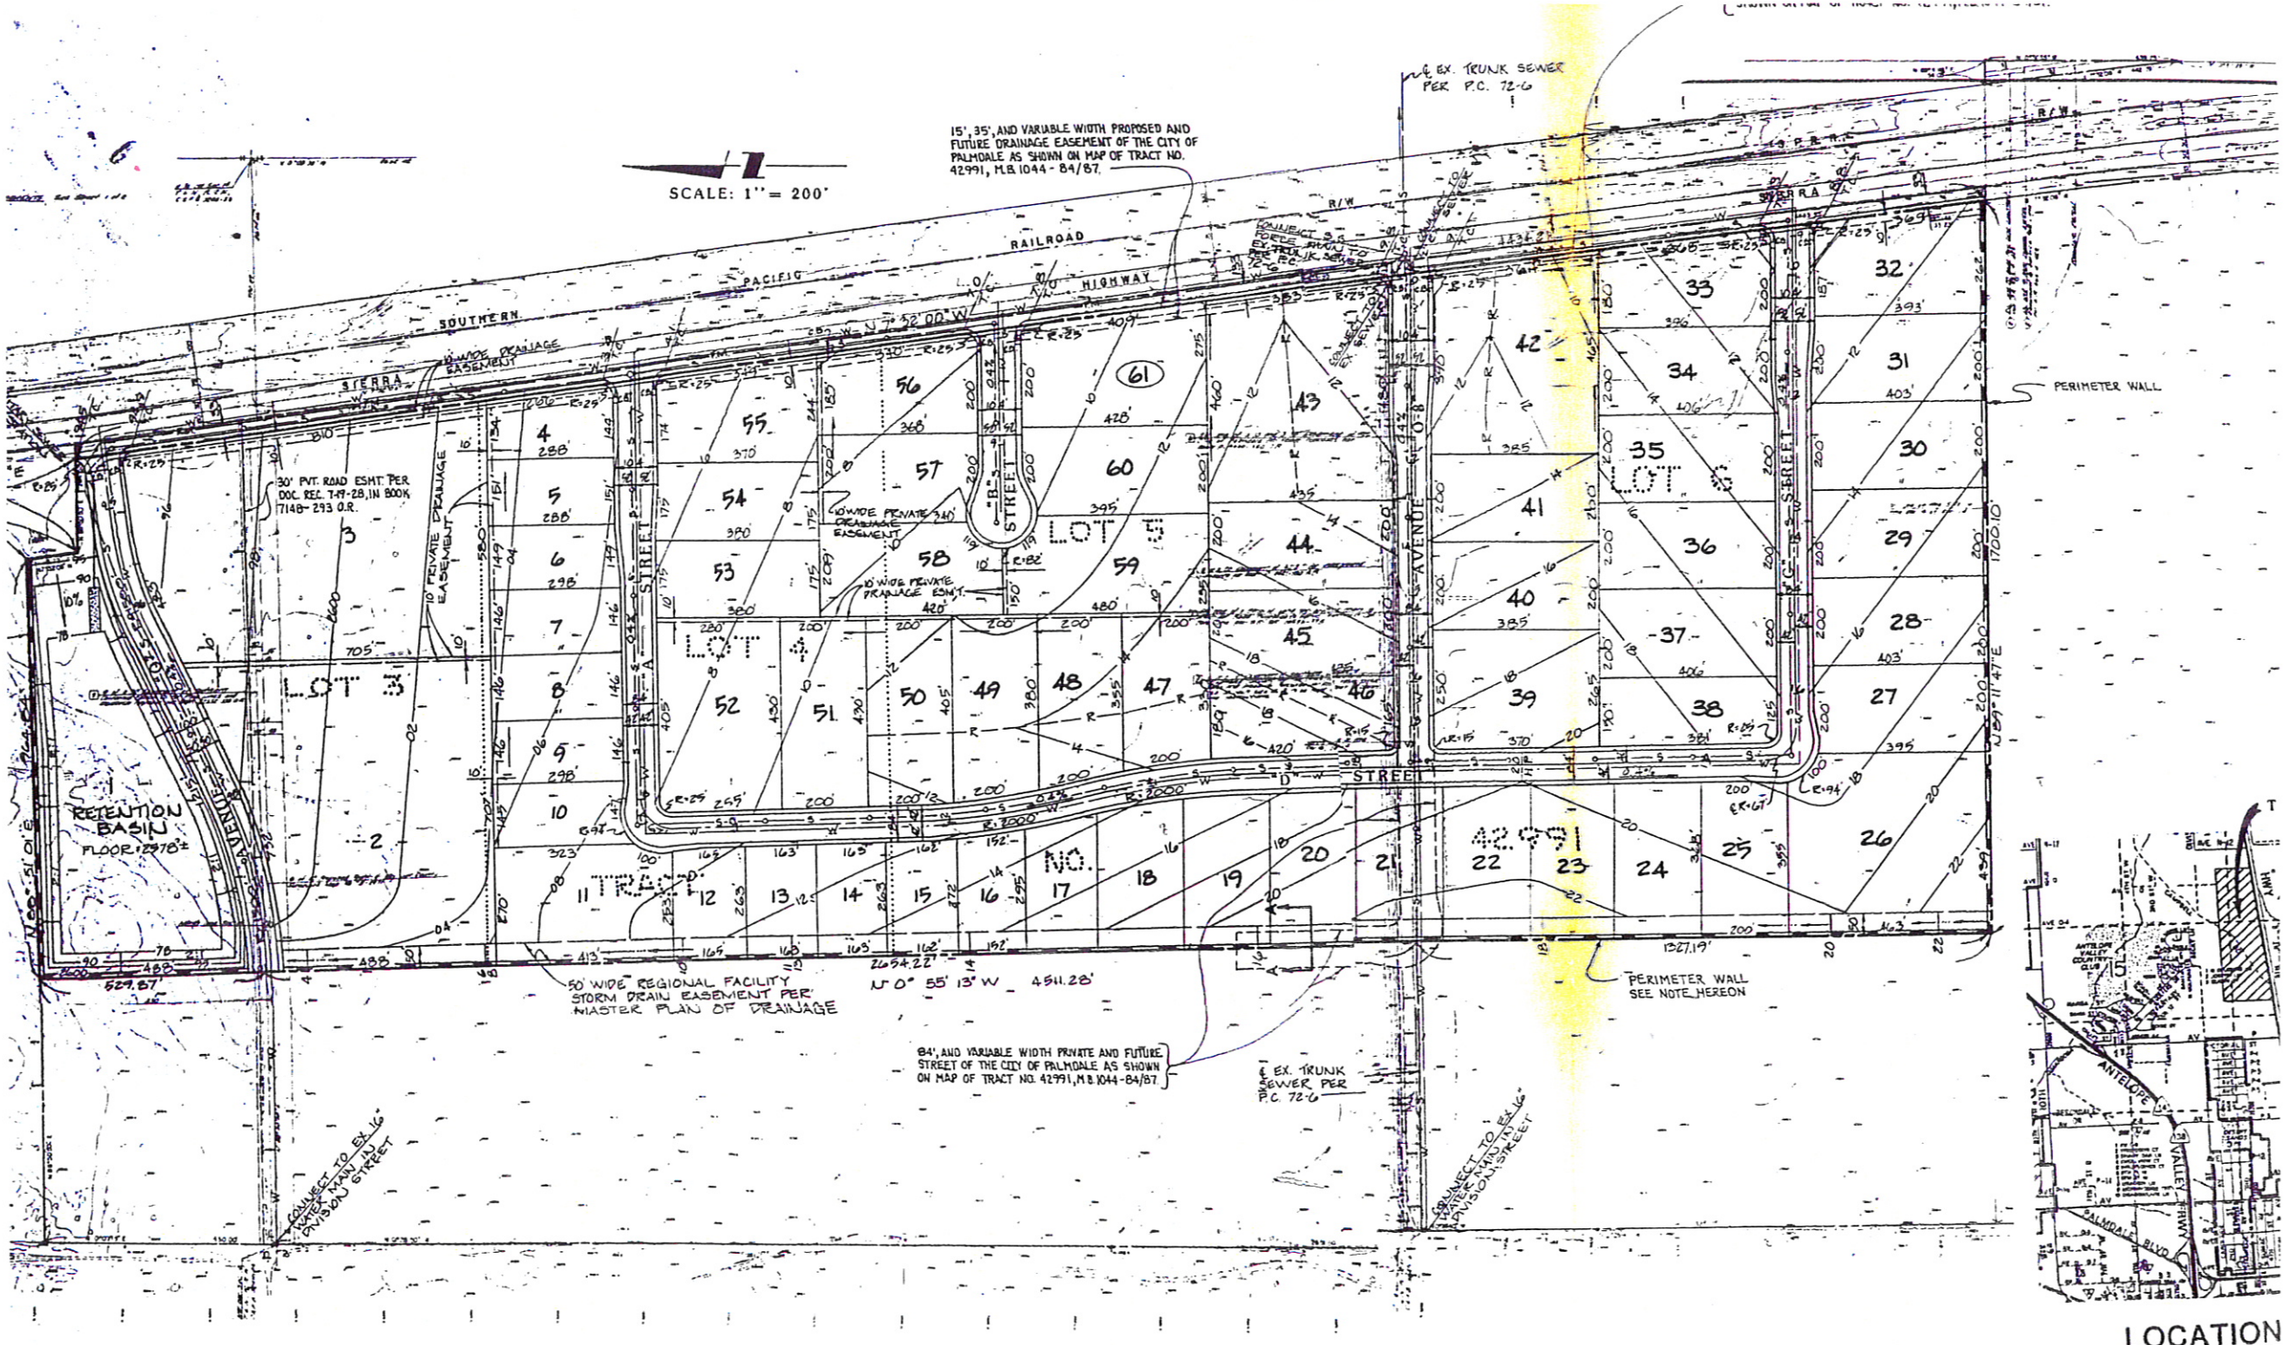

LOCATION

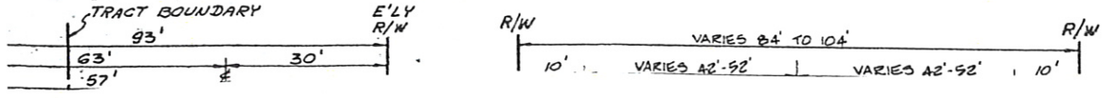

NOTE: EXACT LOCATION OF WALL ALONG WESTERLY PROPERTY LINE WILL BE RESOLVED AT A LATER DATE WITH THE PROPERTY OWNERS TO THE WEST.