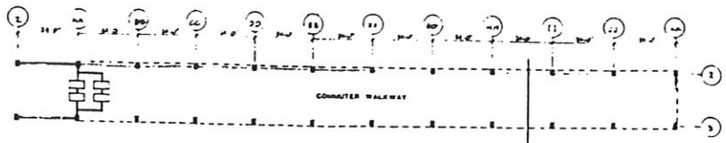

COMMUTER WALKWAY PLAN

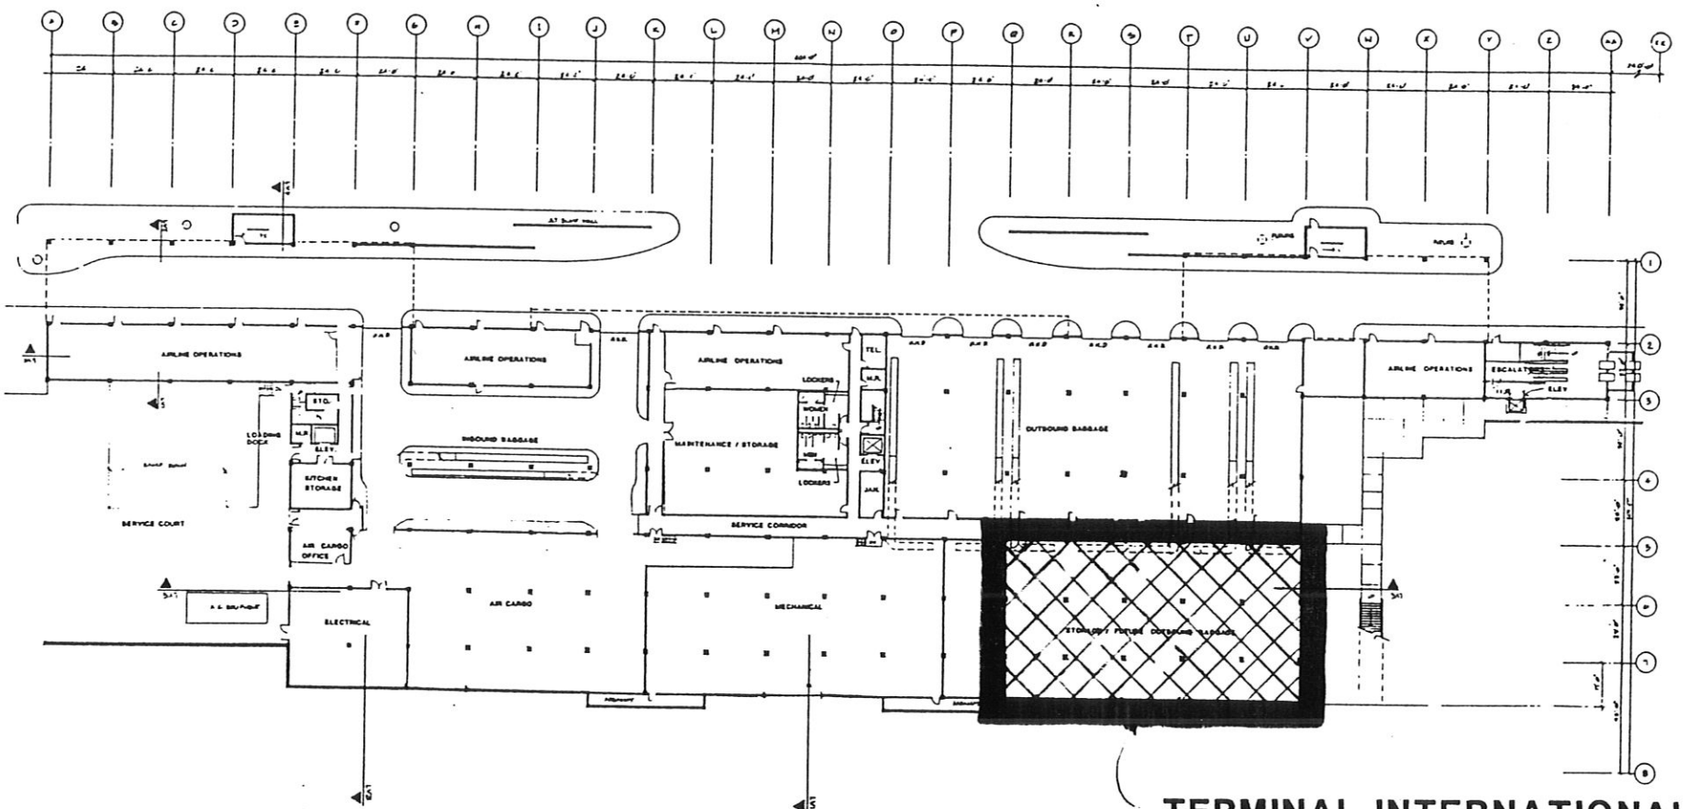

APRON LEVEL PLAN

SCALE 0 20 40 60 FEET

TERMINAL INTERNATIONAL FREE TRADE ZONE

A2

Rev 9-3-97

EVANSVILLE DRESS REGIONAL AIRPORT

HNTB
ARCHITECTS ENGINEERS PLANNERS