Per David Ostheimer

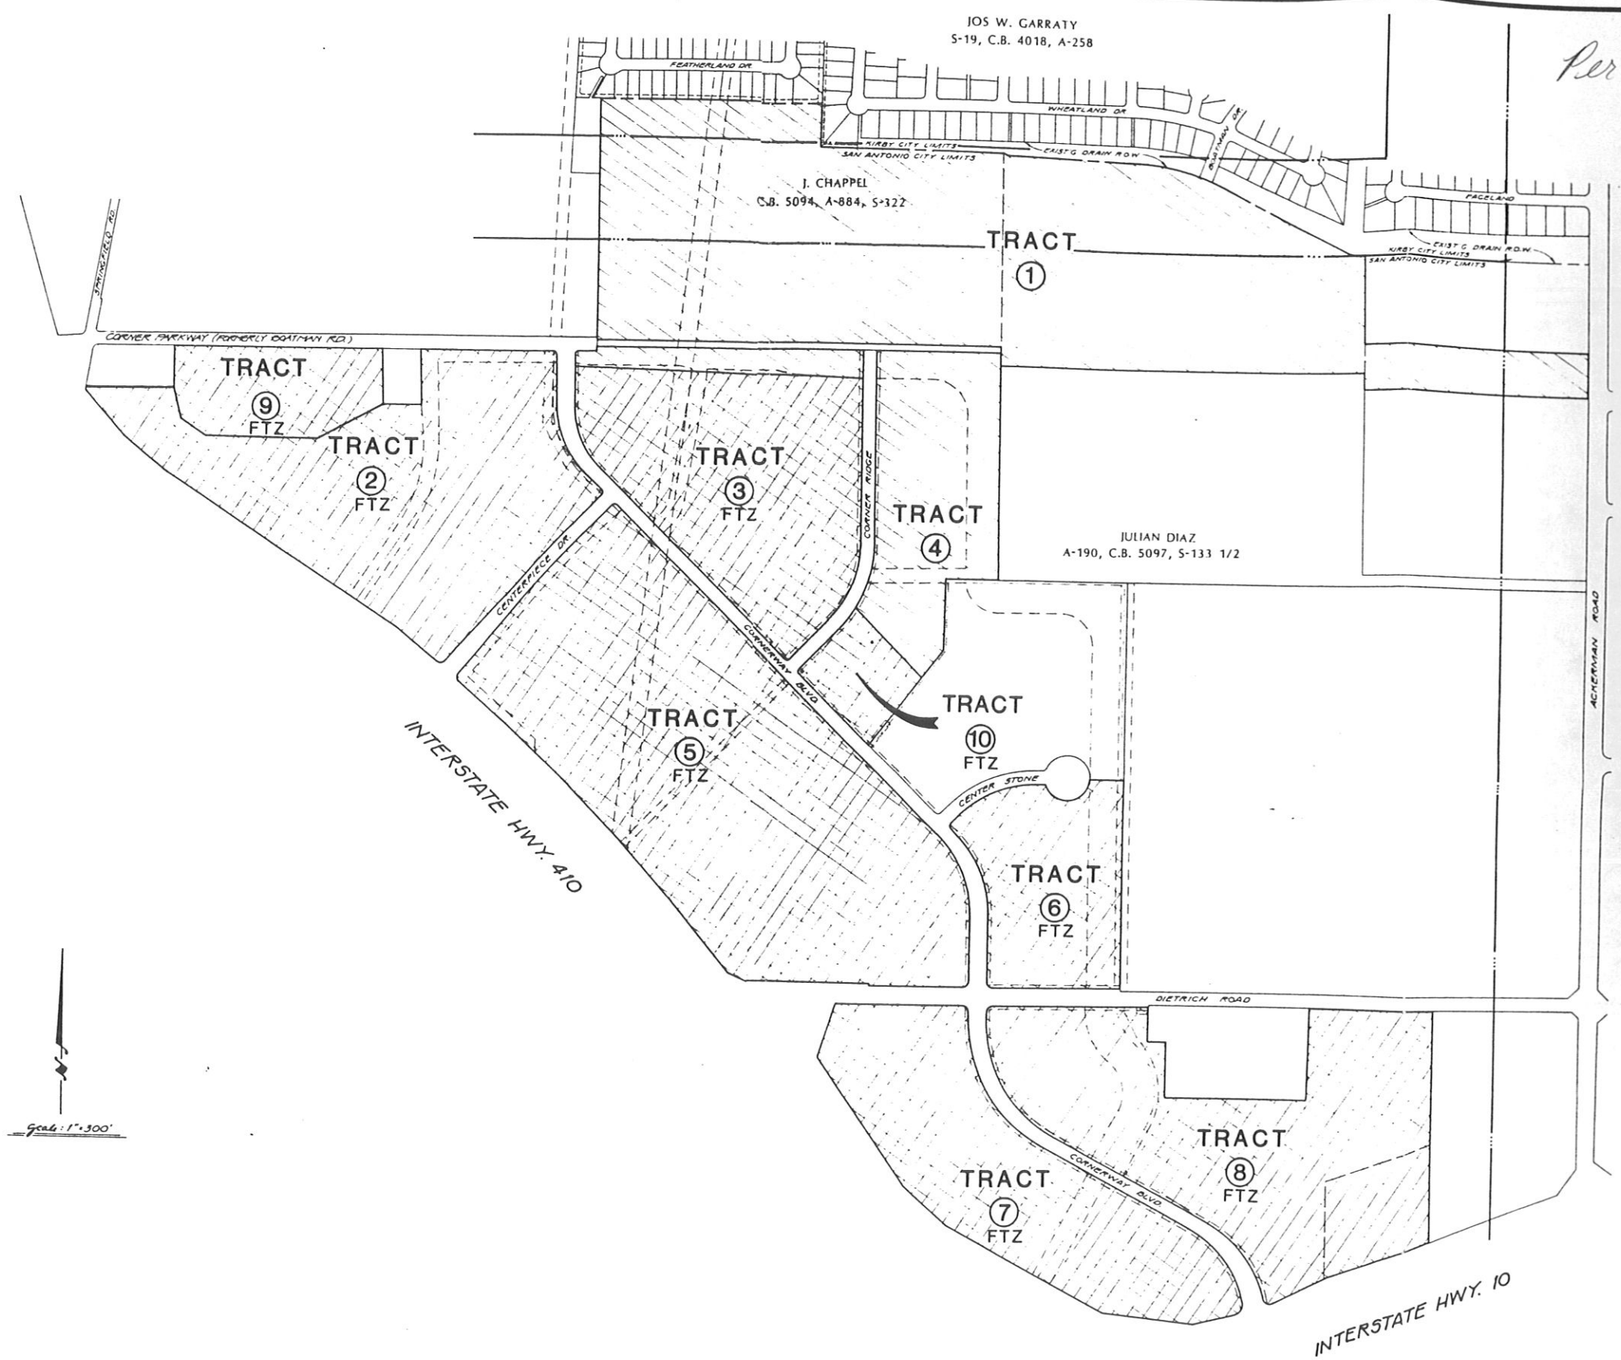

FOREIGN TRADE ZONE	
TRACT	ACREAGE
2	32.65
3	24.80
5	54.28
6	12.62
7	24.62
8	34.38
9	7.94
10	3.71
TOTAL	195 ACRES

NO.	DATE	REVISION	BY

DESIGNED BY:
DRAWN BY: B.K. Ham
CHECKED BY:
REVIEWED BY:
DATE:

CDS CIVIL · DESIGN · SERVICES
CONSULTING ENGINEERS • LAND SURVEYORS
10223 McALLISTER FREEWAY • SUITE 105 • SAN ANTONIO, TEXAS 78216 • 512 344 7644

CORNERSTONE

FOREIGN TRADE ZONE KEY MAP

SHEET NO. 1 OF 1 SHEETS
FILE NO. 93047