USS REAL ESTATE
Wed, Nov 11, 2009 (10:21)

EXHIBIT "A" - LEASED PREMISES

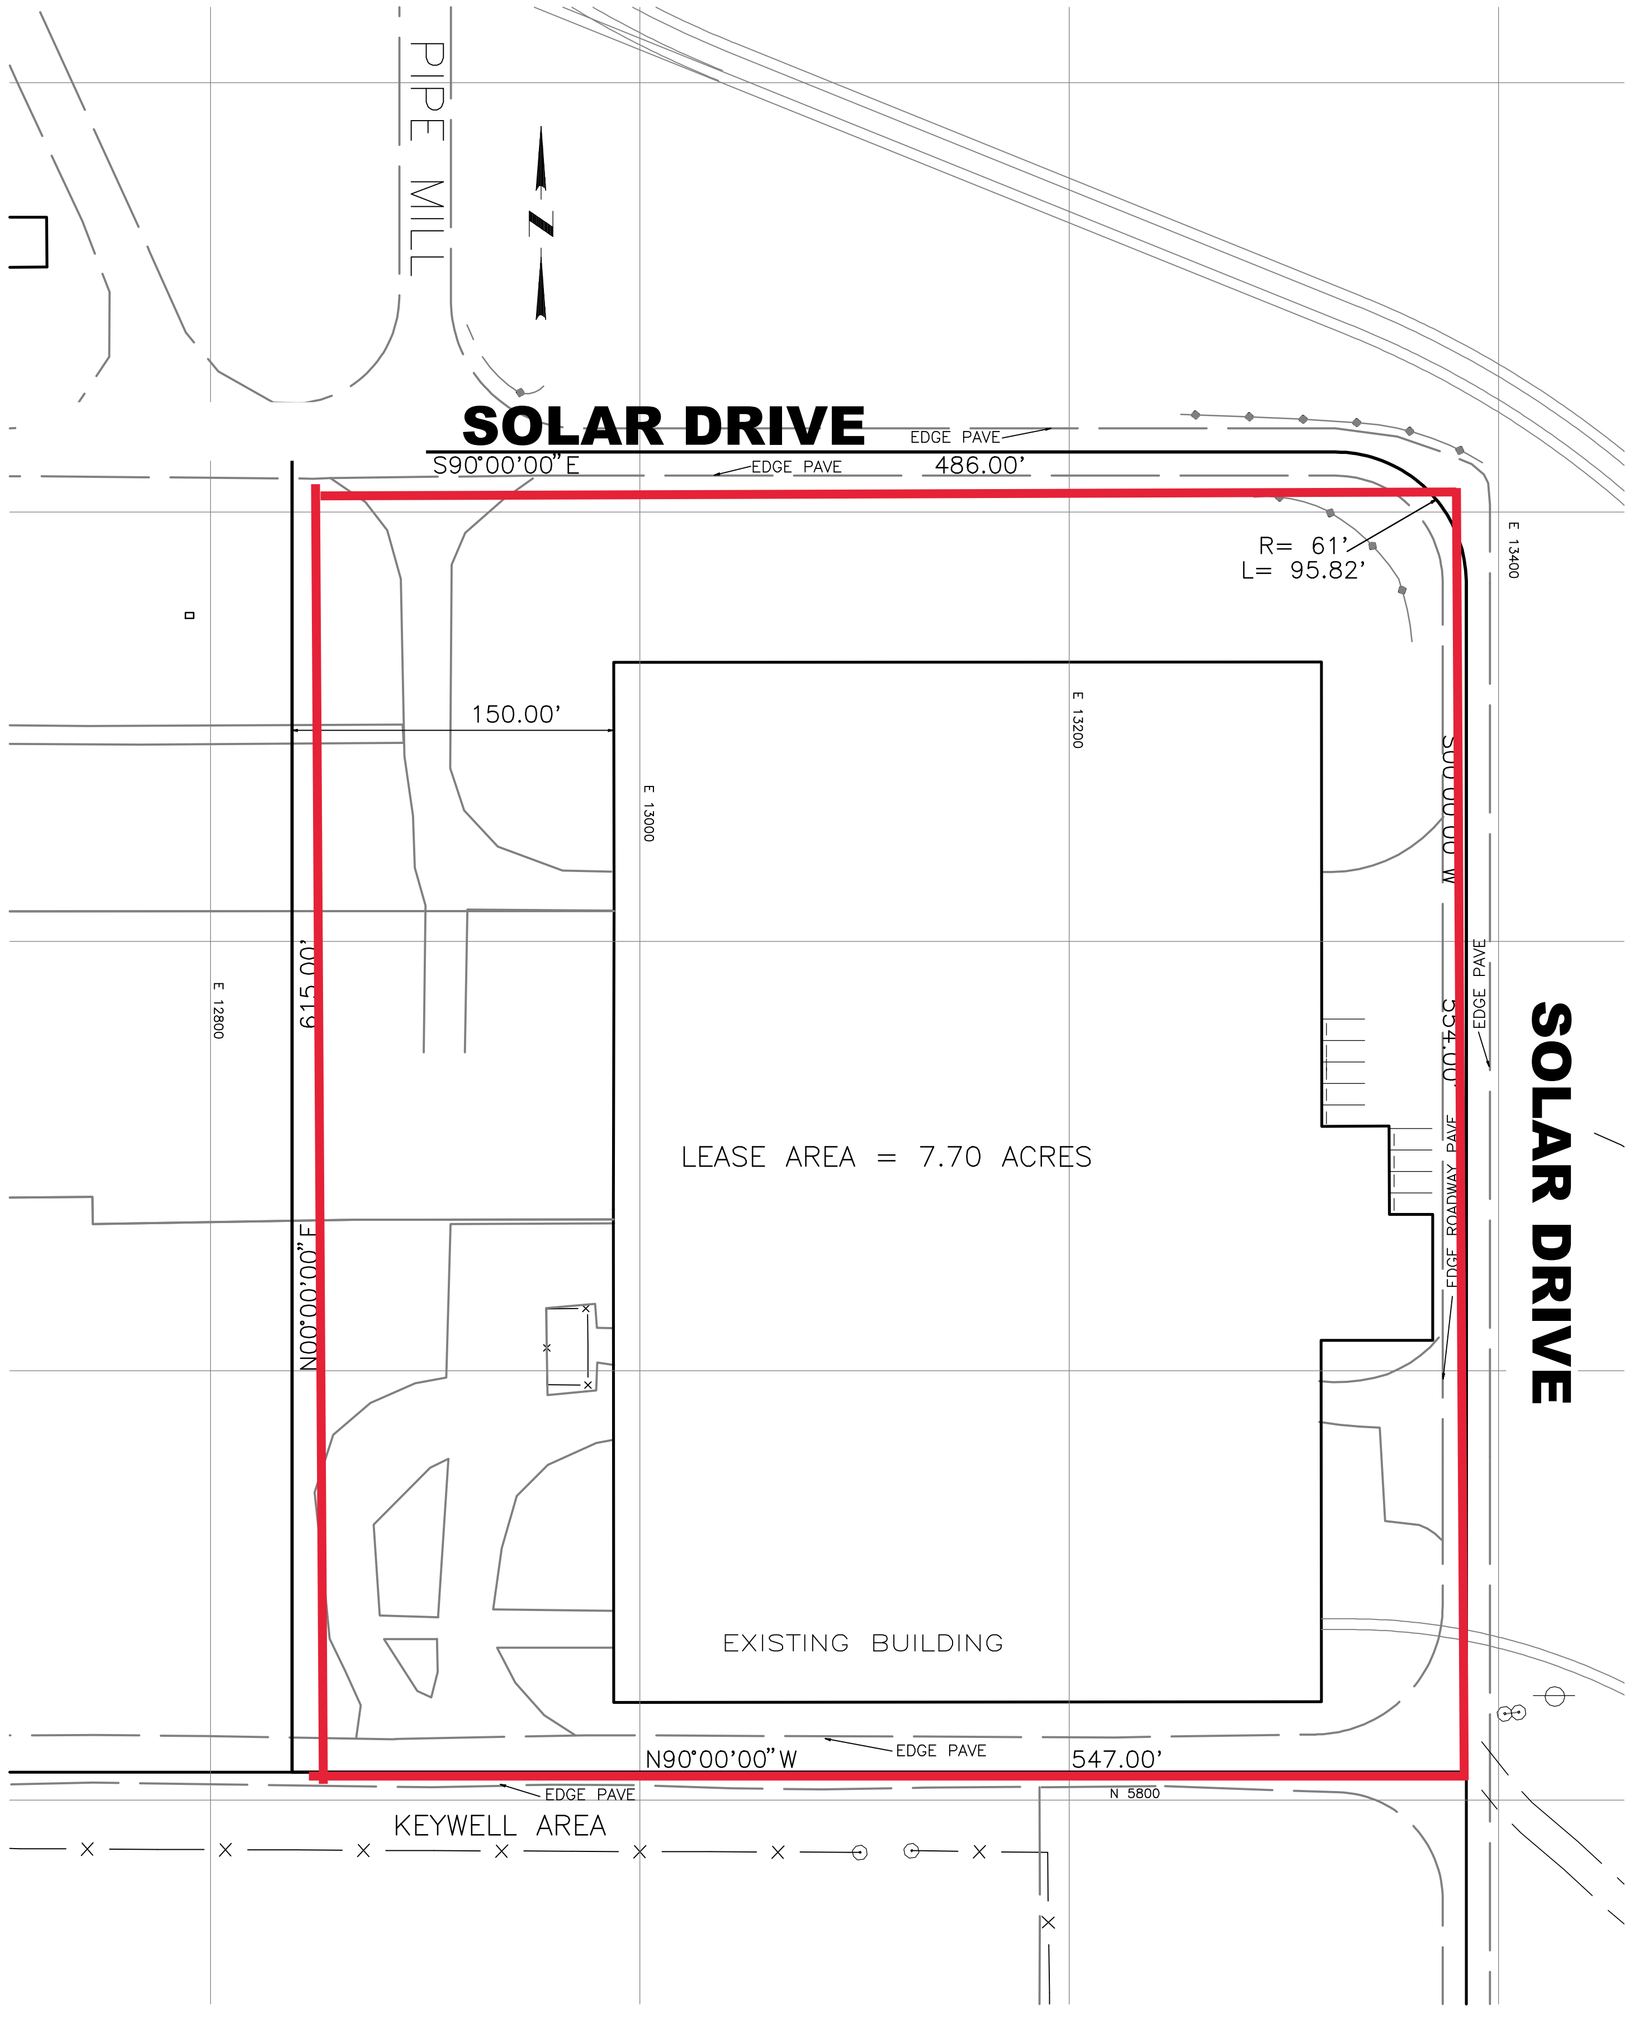

GRAPHIC SCALE 1"=50'
0 50 100 150

BAR MILL WAREHOUSE AREA

BEFORE YOU DIG ANYWHERE
IN PENNSYLVANIA
CALL 1-800-242-1776
PENNSYLVANIA LAW REQUIRES 3 WORKING DAYS
NOTICE FOR CONSTRUCTION and 10 WORKING DAYS
FOR DESIGN STAGE

PLAN NOTATION - These documents are especially prepared for this project and are not intended or represented to be suitable for reuse on any extension or modification of this project or for any other project. Showalter & Associates specifically disclaims any warranty for use of these drawings for other projects (not duplicated). Any reuse of these documents without the express written consent of Showalter & Associates or their use for any other purpose other than the specific purpose for which they were prepared is strictly prohibited. If used for other than this project or other than for the purpose for which they were prepared, such use shall constitute an agreement by the party using the documents and the Client to indemnify and hold Showalter & Associates and its shareholders, officers, directors, principals and employees harmless from all claims, damages, losses and expenses (including reasonable attorneys' fees and defense costs) arising as the result of such use, excepting only those damages, liabilities and costs arising from the sole negligence or willful misconduct of Showalter & Associates.
Copyright 2009. Showalter & Associates, Inc. All rights reserved.

REVISIONS	DATE	COMMENT

CSC SUGAR
LEASE AREA PLAN

Showalter & Associates
116 E. Butler Avenue ~ Chalfont, PA 18914
(215) 822-2990 (215) 822-5684 fax
· Engineering · Planning · Surveying ·

SCALE:	1" = 50'
DATE:	NOV. 11, 2009
JOB No:	97022
FILE No:	7022REIS.PRO
DRN BY:	TWN
CHK BY:	PAK

SITUATE:
FALLS TOWNSHIP, BUCKS COUNTY, PA.
PREPARED FOR:
USS REAL ESTATE
ONE BEN FAIRLESS DRIVE
FAIRLESS HILLS, PA. 19030

SHEET
CSC SUGAR EXHIBIT
1 OF 1