Site 4: West Hills Business Center Site Plan

CURVE TABLE					
CURVE	LENGTH	RADIUS	DELTA	CHORD BEARING	CHORD DISTANCE
C1	78.35'	183.61'	24°26'59"	N 72°39'01"E	77.76
C2	155.27'	1641.48'	5°25'10"	N 87°35'06"E	155.21
C3	168.83'	243.69'	39°41'39"	N 70°26'51" E	165.47
C4	114.51'	429.45'	15°16'37"	N 39°05'12" E	114.17
C5	123.93'	425.05'	16°42'18"	N 39°48'03"E	123.49
C6	112.12'	3825.00'	1°40'46"	N 47°18'49" E	112.11
C7	147.50'	665.00'	12°42'30"	N 52°49'41"E	147.20
C8	137.10'	2815.00'	2°47'26"	N 61°01'02"E	137.09
C9	100.52'	145.00'	39°43'12"	N 82°16'25"E	98.52
C10	79.85'	505.37'	9°03'12"	S 73°20'23"E	79.77
C11	386.65'	1389.19'	15°56'42"	N 86°07'28"W	386.63
C12	141.61'	992.14'	8°10'40"	N 78°00'37"W	141.49
C13	74.12'	700.00'	6°04'00"	S 36°37'24"E	74.08
C14	78.02'	300.00'	14°54'00"	S 41°02'24" E	77.80
C15	66.09'	149.30'	25°21'46"	N 28°26'16" W	65.55
C16	414.84'	2960.48'	8°01'43"	N 37°06'16"W	414.50
C17	62.06'	1211.17'	2°56'09"	N 31°37'20"W	62.05

LINE TABLE		
LINE	LENGTH	BEARING
L1	70.07	N60°25'32"E
L2	411.76	S89°42'19"E
L3	237.27	N50°36'02"E
L4	127.23	N46°43'31"E
L5	71.29	N31°26'54"E
L6	123.82	N48°09'12"E
L7	179.03	N46°28'26"E
L8	190.85	N59°10'56"E
L9	234.06	N59°37'19"E
L10	229.45	N62°24'45"E
L11	277.56	S52°17'35"E
L12	147.93	S34°04'10"W
L13	137.55	S00°00'19"W
L14	110.00	S28°27'00"E
L15	200.00	S02°30'00"E
L16	125.00	S25°38'00"E
L17	340.00	S00°15'00"W
L18	75.00	S52°30'00"E
L19	290.00	S21°10'00"E
L20	225.00	S02°00'00"W
L21	180.00	S30°06'00"E
L22	220.00	S36°10'00"E
L23	145.00	S16°14'00"W
L24	60.00	N69°55'22"E
L25	598.78	N70°11'39"E
L26	276.85	S19°29'10"E
L27	313.09	N77°33'27"E
L28	364.45	S28°40'05"E
L29	348.56	S30°16'03"E
L30	684.65	S27°52'40"E
L31	916.95	S57°42'08"W
L32	2538.54	N85°09'07"W
L33	21.95	N07°54'03"E
L34	222.29	N73°55'17"W
L35	269.01	N09°21'19"E
L36	422.39	N13°08'18"W
L37	100.32	S84°08'08"W
L38	449.07	N06°16'54"W
L39	396.97	S56°58'06"W
L40	427.40	N06°16'54"W
L41	333.75	N51°31'09"E
L42	255.85	S39°51'28"E
L43	138.45	S38°42'01"E
L44	104.83	S39°39'24"E
L45	108.21	S33°35'24"E
L46	80.25	S48°29'24"E
L47	130.23	N29°18'33"E
L48	90.75	N68°09'05"E
L49	94.05	N17°39'25"E
L50	331.15	N18°07'48"E
L51	24.75	N41°31'55"E
L52	151.47	N68°29'05"W
L53	26.44	N07°13'32"W
L54	349.90	N02°21'56"W
L55	122.00	N85°25'26"W
L56	39.29	N78°51'27"W
L57	659.68	S62°53'29"W
L58	83.23	N48°58'27"W
L59	105.00	N41°07'07"W

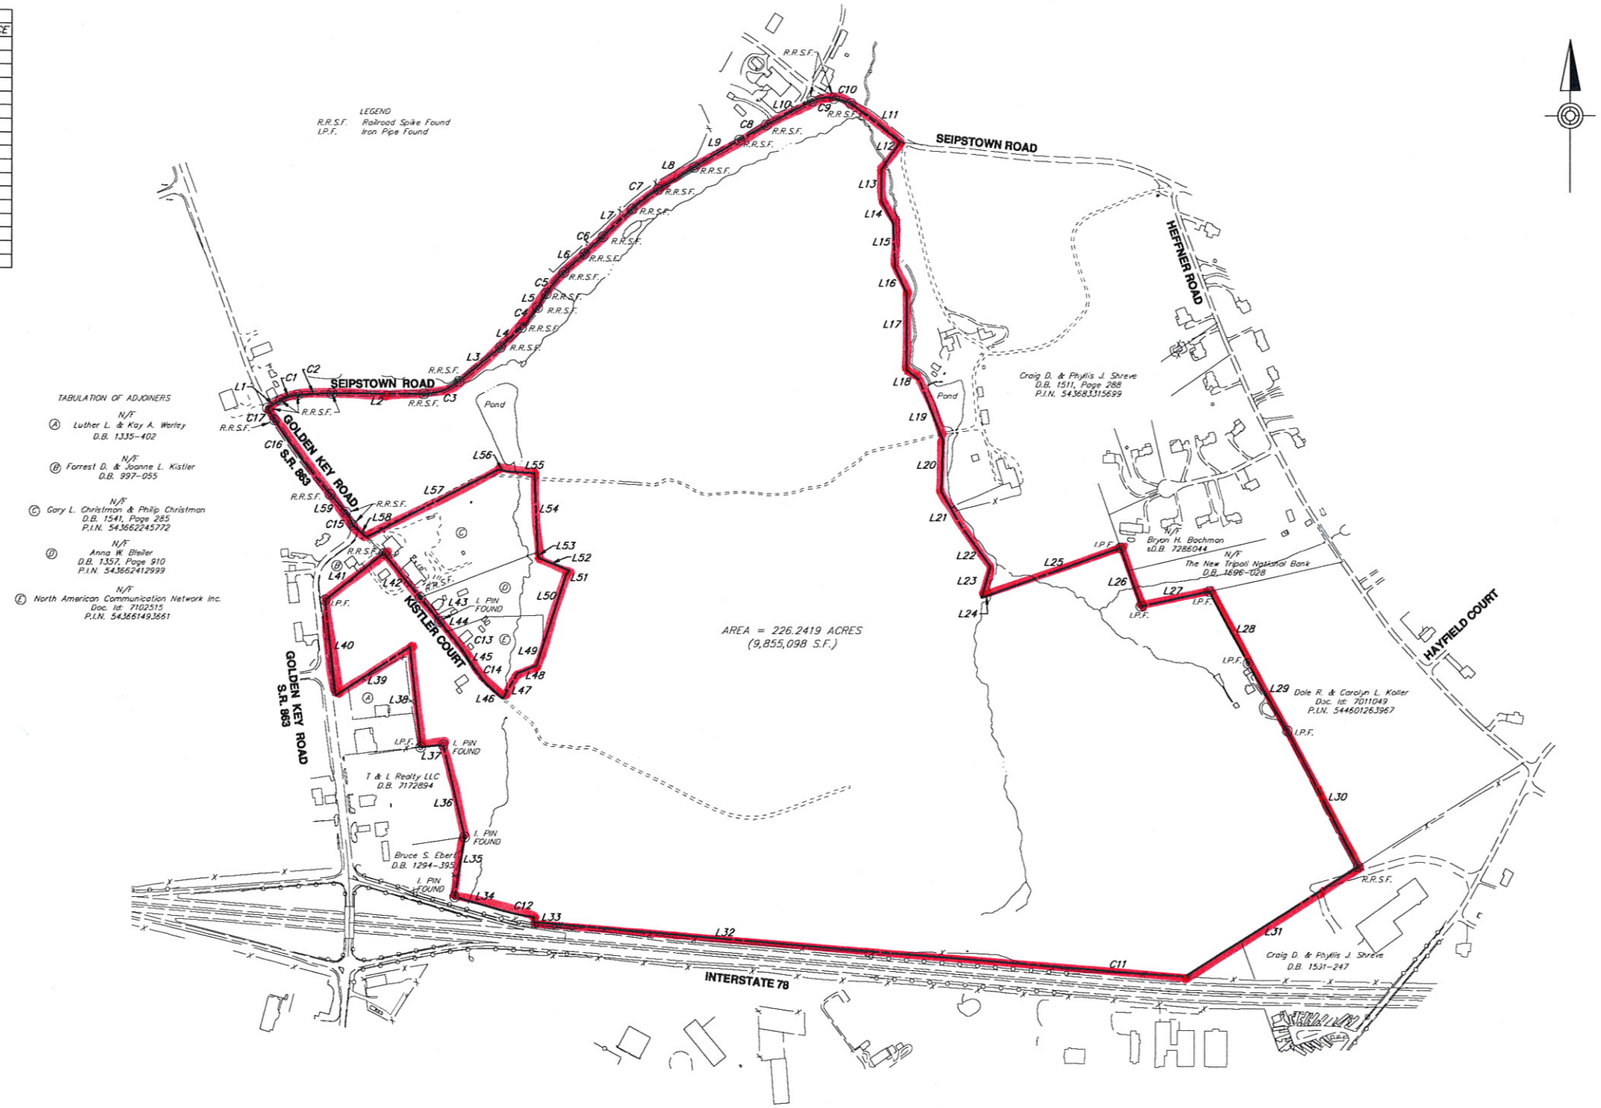

NO.	REVISION	DATE	BY

HRG
Herbert, Rowland & Grubic, Inc.
Engineering & Related Services
280 Executive Drive
Cranberry Township, PA 16066
(724) 779-4777
Fax (724) 779-4711
hrg@hrg-inc.com
www.hrg-inc.com

HILLWOOD INVESTMEMT PROPERTIES
5430 LBJ FREEWAY, SUITE 800
DALLAS, TX 75240
(972) 201-2968

MAP OF PROPERTY
FOR
WEST HILL BUSINESS PARK
WEISENBURG TOWNSHIP LEHIGH COUNTY PENNSYLVANIA

PROJ. MGR. –	
DESIGN–	
CADD– TDA	
CHECKED–	
SCALE– 1" = 300'	
DATE– 03-22-06	

DRAWING NO. 1
SHEET NO. 1 OF 1
PROJECT 2229.002