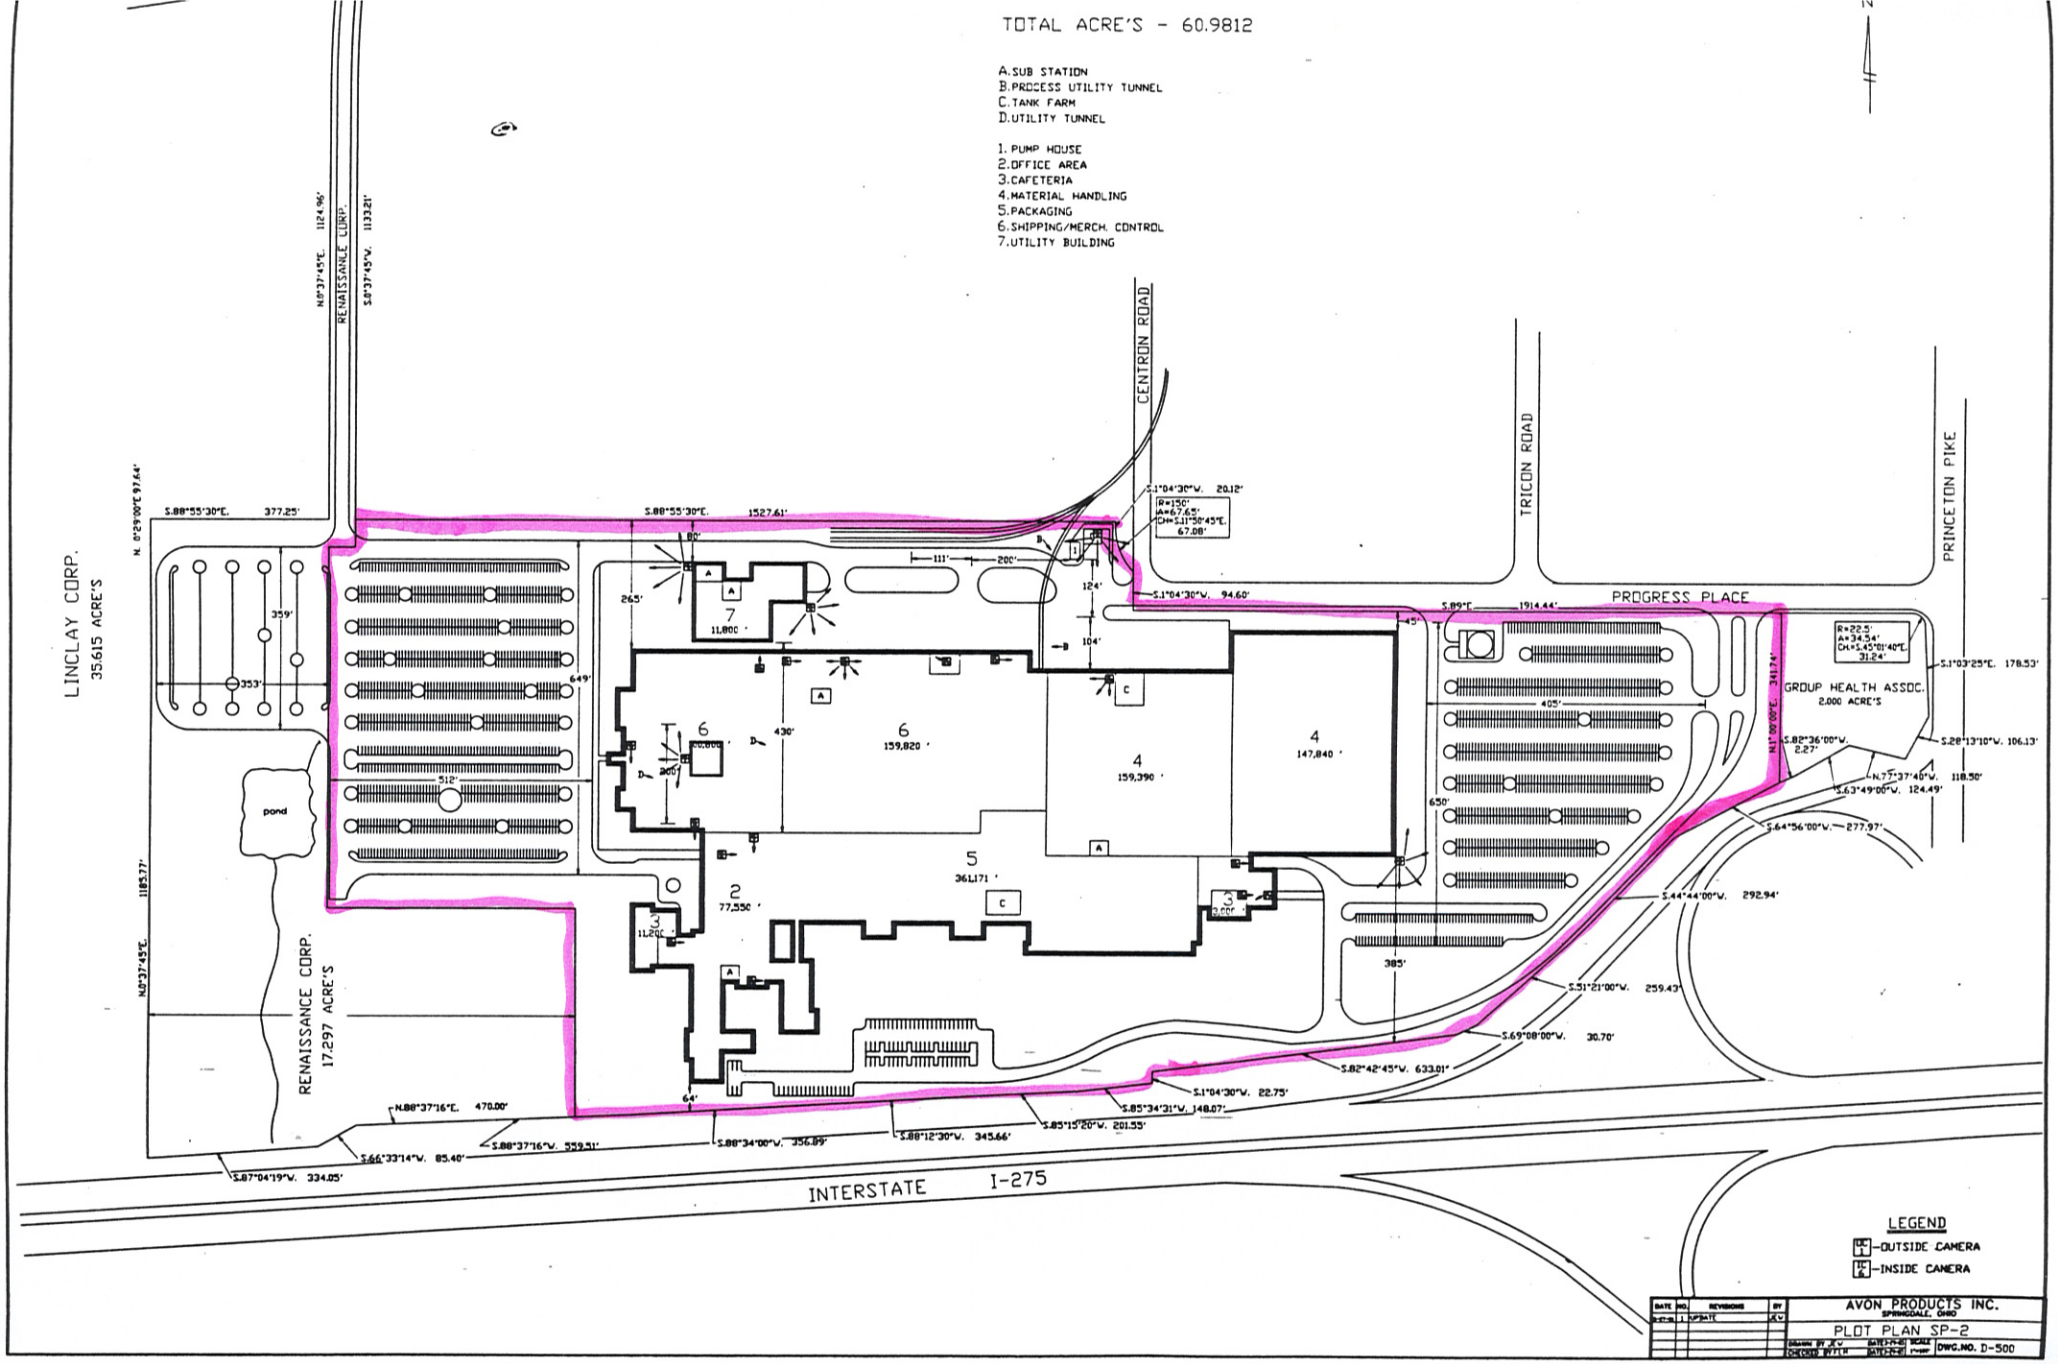
TOTAL ACRE'S - 60.9812
A.SUB STATION
B.PROCESS UTILITY TUNNEL
C.TANK FARM
D.UTILITY TUNNEL
1. PUMP HOUSE
2.OFFICE AREA
3.CAFETERIA
4.MATERIAL HANDLING
5.PACKAGING
6.SHIPPING/MERCH. CONTROL
7.UTILITY BUILDING
LINCLAY CORP.
35.615 ACRE'S
RENAISSANCE CORP.
17.297 ACRE'S
RENAISSANCE CORP.
CENTRON ROAD
TRICON ROAD
PRINCETON PIKE
PROGRESS PLACE
GROUP HEALTH ASSOC.
2.000 ACRE'S
INTERSTATE I-275
pond
LEGEND
-OUTSIDE CAMERA
-INSIDE CAMERA
AVON PRODUCTS INC.
SPRINGDALE, OHIO
PLOT PLAN SP-2
DWG.NO. D-500