mation

SCALE 1 (30/INCH) 0 10 20 30 40 50 60

1.860.527.9663

"This plat is for your aid in locating your land with reference to streets and other parcels. While this plat is believed to be correct, the Company assumes no liability for any loss occurring by reason of reliance thereon."

N. ½ OF SE ¼, SEC. 14, T. 20 S., R. 24 E., M. D. B. & M.

TAX CODE AREA 181-09

5-005

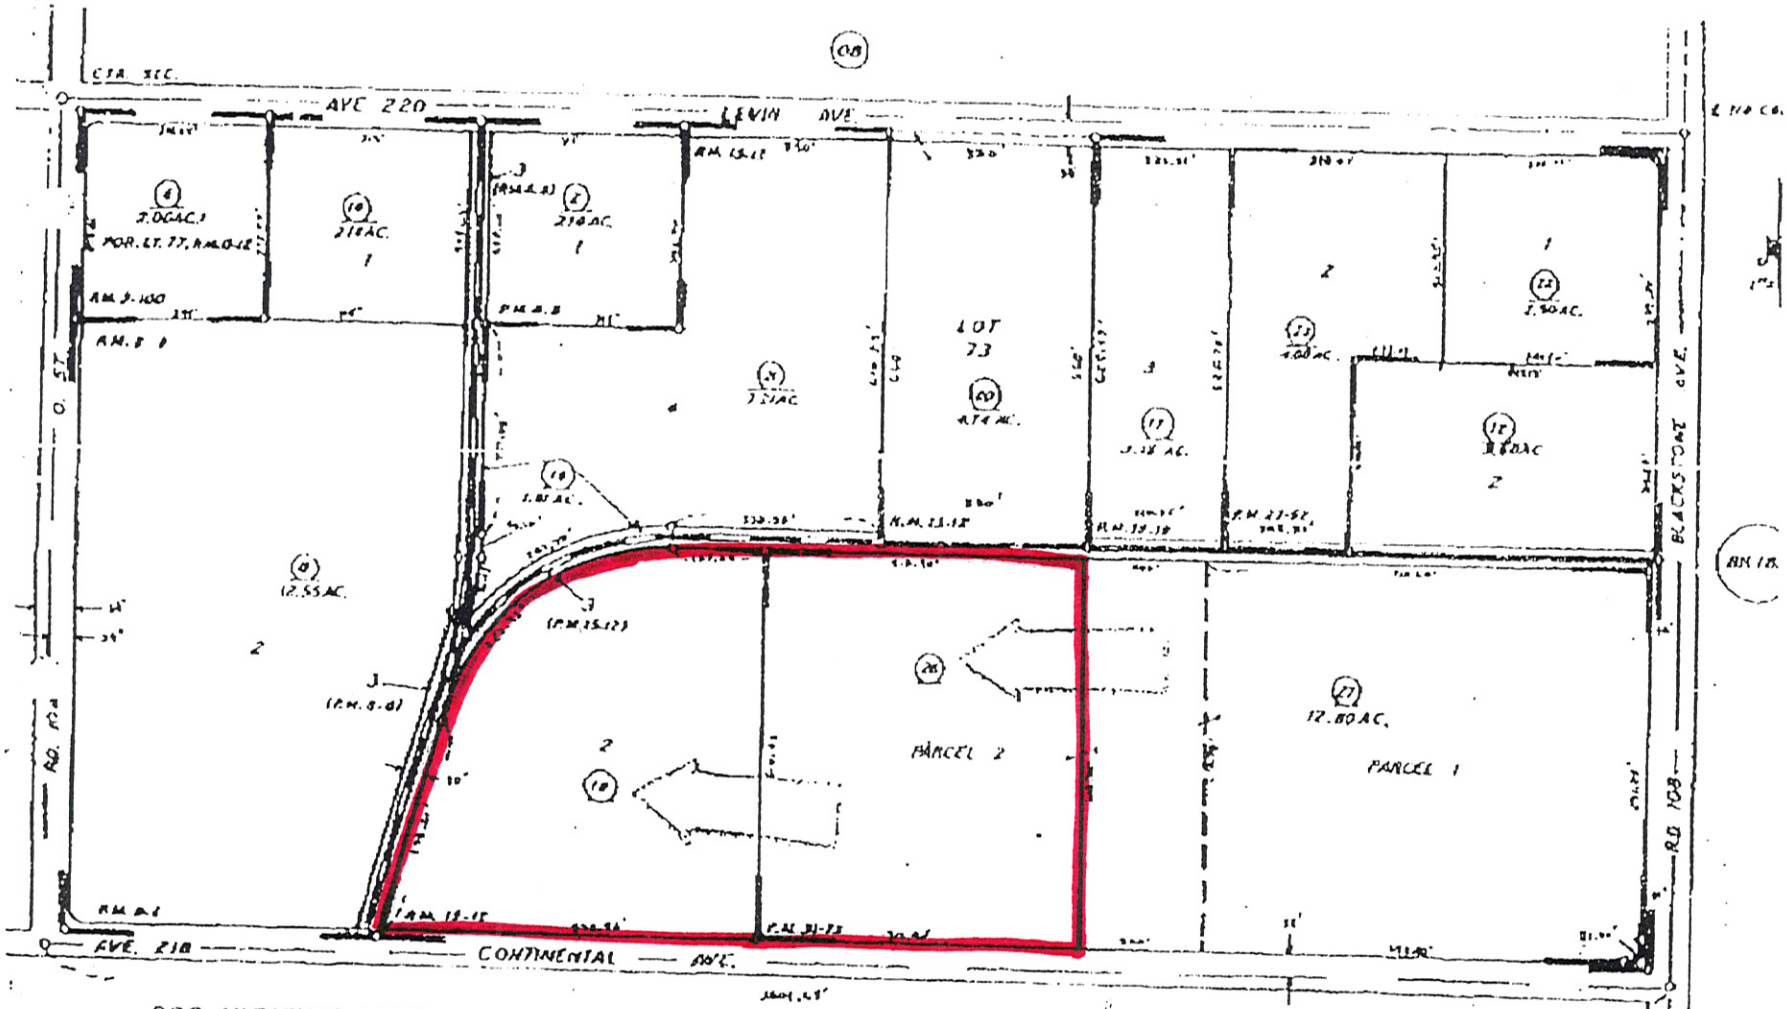

POR. HIGHWAY ACRES, R.M. 13-12
PARCEL MAP 300, P.M. 3-100
PARCEL MAP 308, P.M. 4-8
PARCEL MAP 706, P.M. 8-6
PARCEL MAP 1411, P.M. 15-12
PARCEL MAP 1718, P.M. 18-19

(10) PARCEL MAP 3072, P.M. 31-73

ASSESSOR'S MAPS BK. 181, PG. 09.

COUNTY OF TULARE CALIF

MAP B