PLAN NO. 1

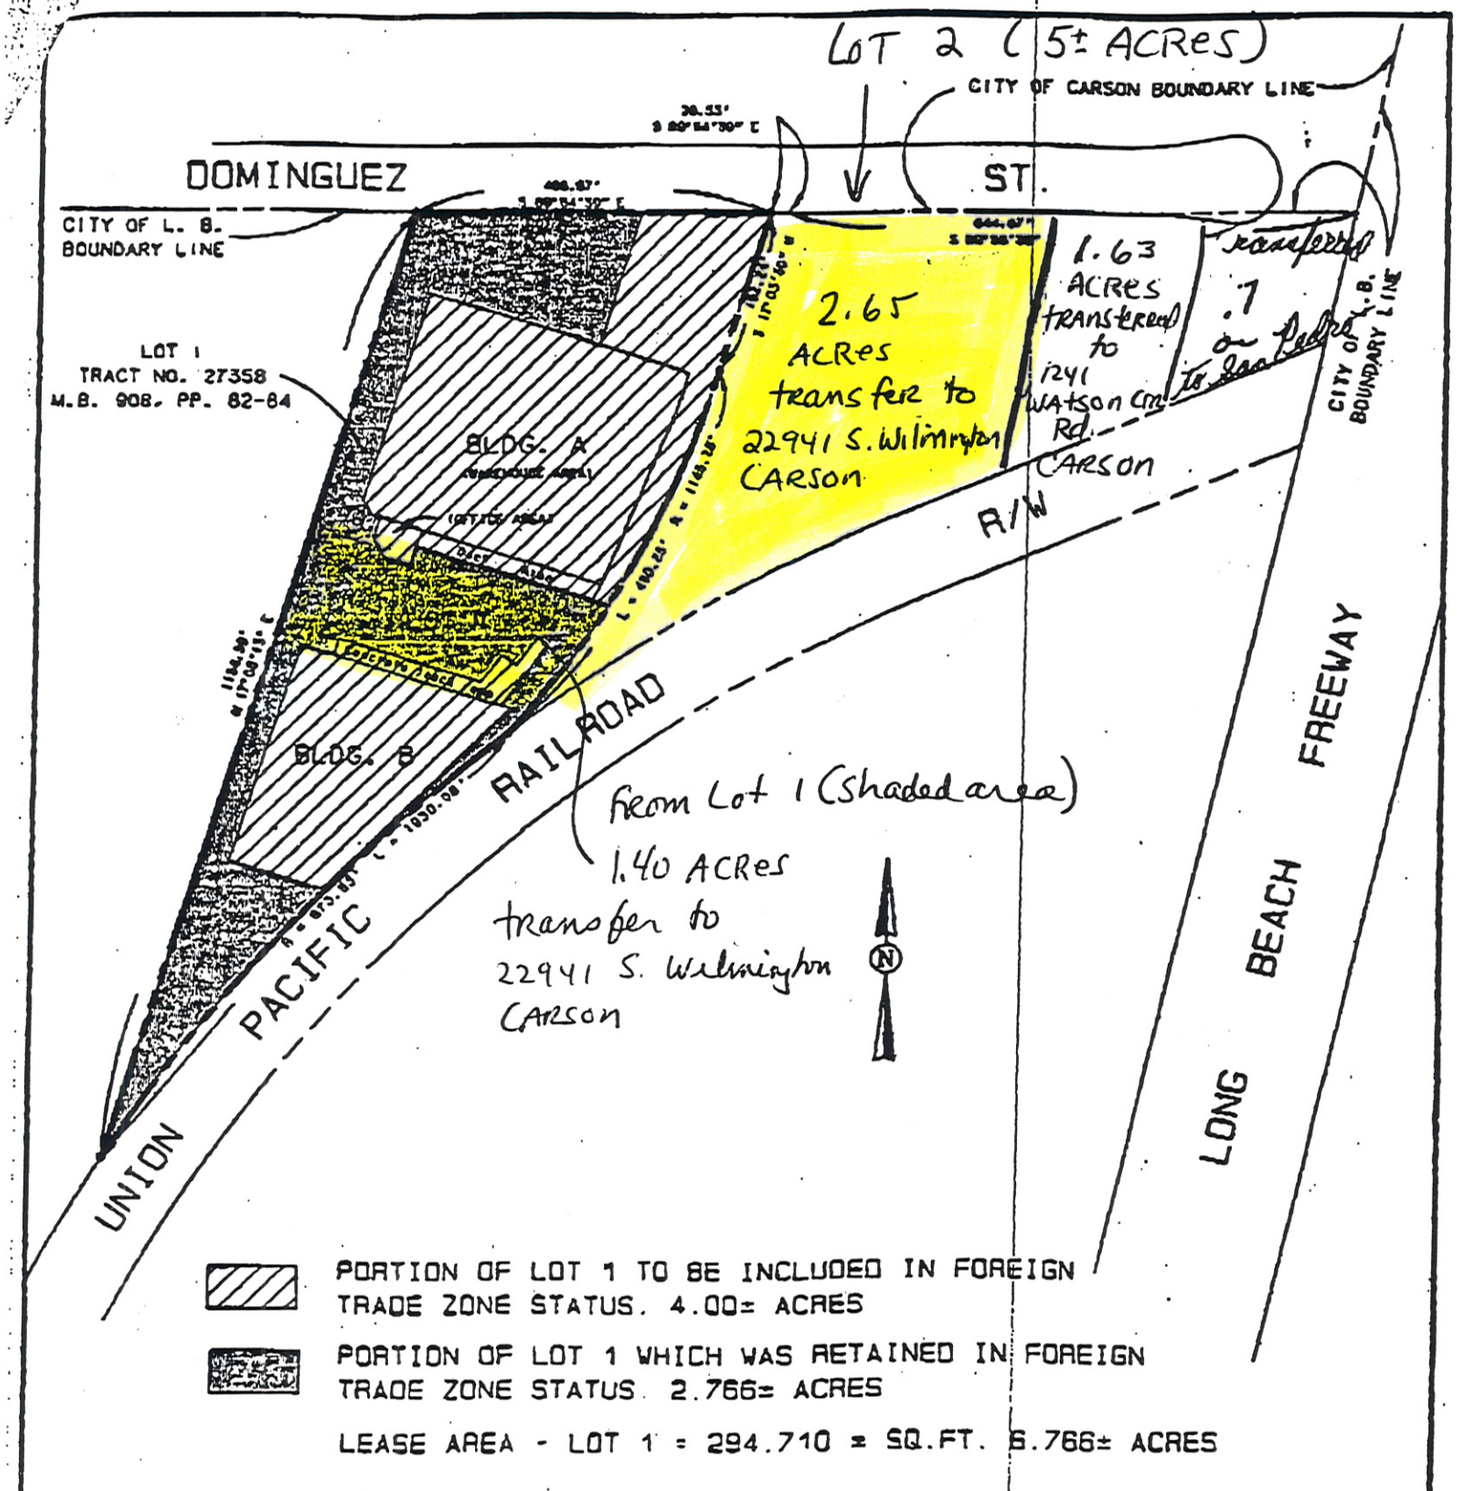

PORT OF LONG BEACH - CALIFORNIA
OFFICE OF THE EXECUTIVE DIRECTOR

SCALE 1" = 200' DATE 6-29-94
DESIGNED
DRAWN G.D.S.
CHECKED A.A.A. L.S. 8189

1500 WEST DOMINGUEZ ST.
METRO INTERNATIONAL TRADE SERVICES. INC.
LEASE AREA HO 2-775

INDUSTRIAL FOR SUBLEASE

AVA SF: 176,000
TOTAL BLDG. SF: 176,000

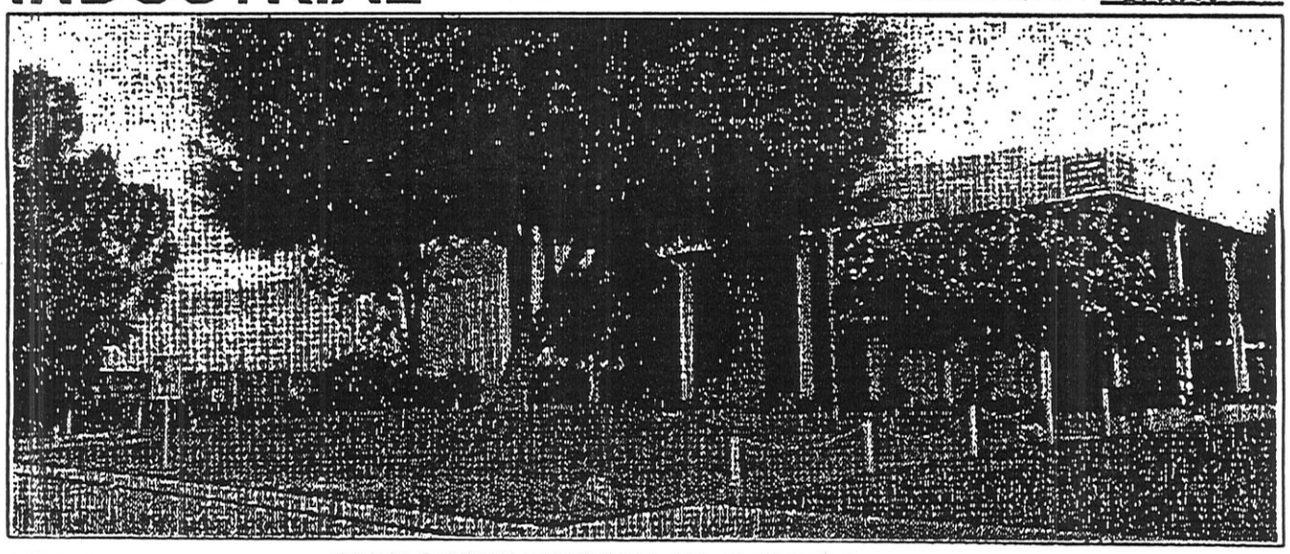

ADDRESS 22941 S WILMINGTON AV, CARSON ZIP 90745
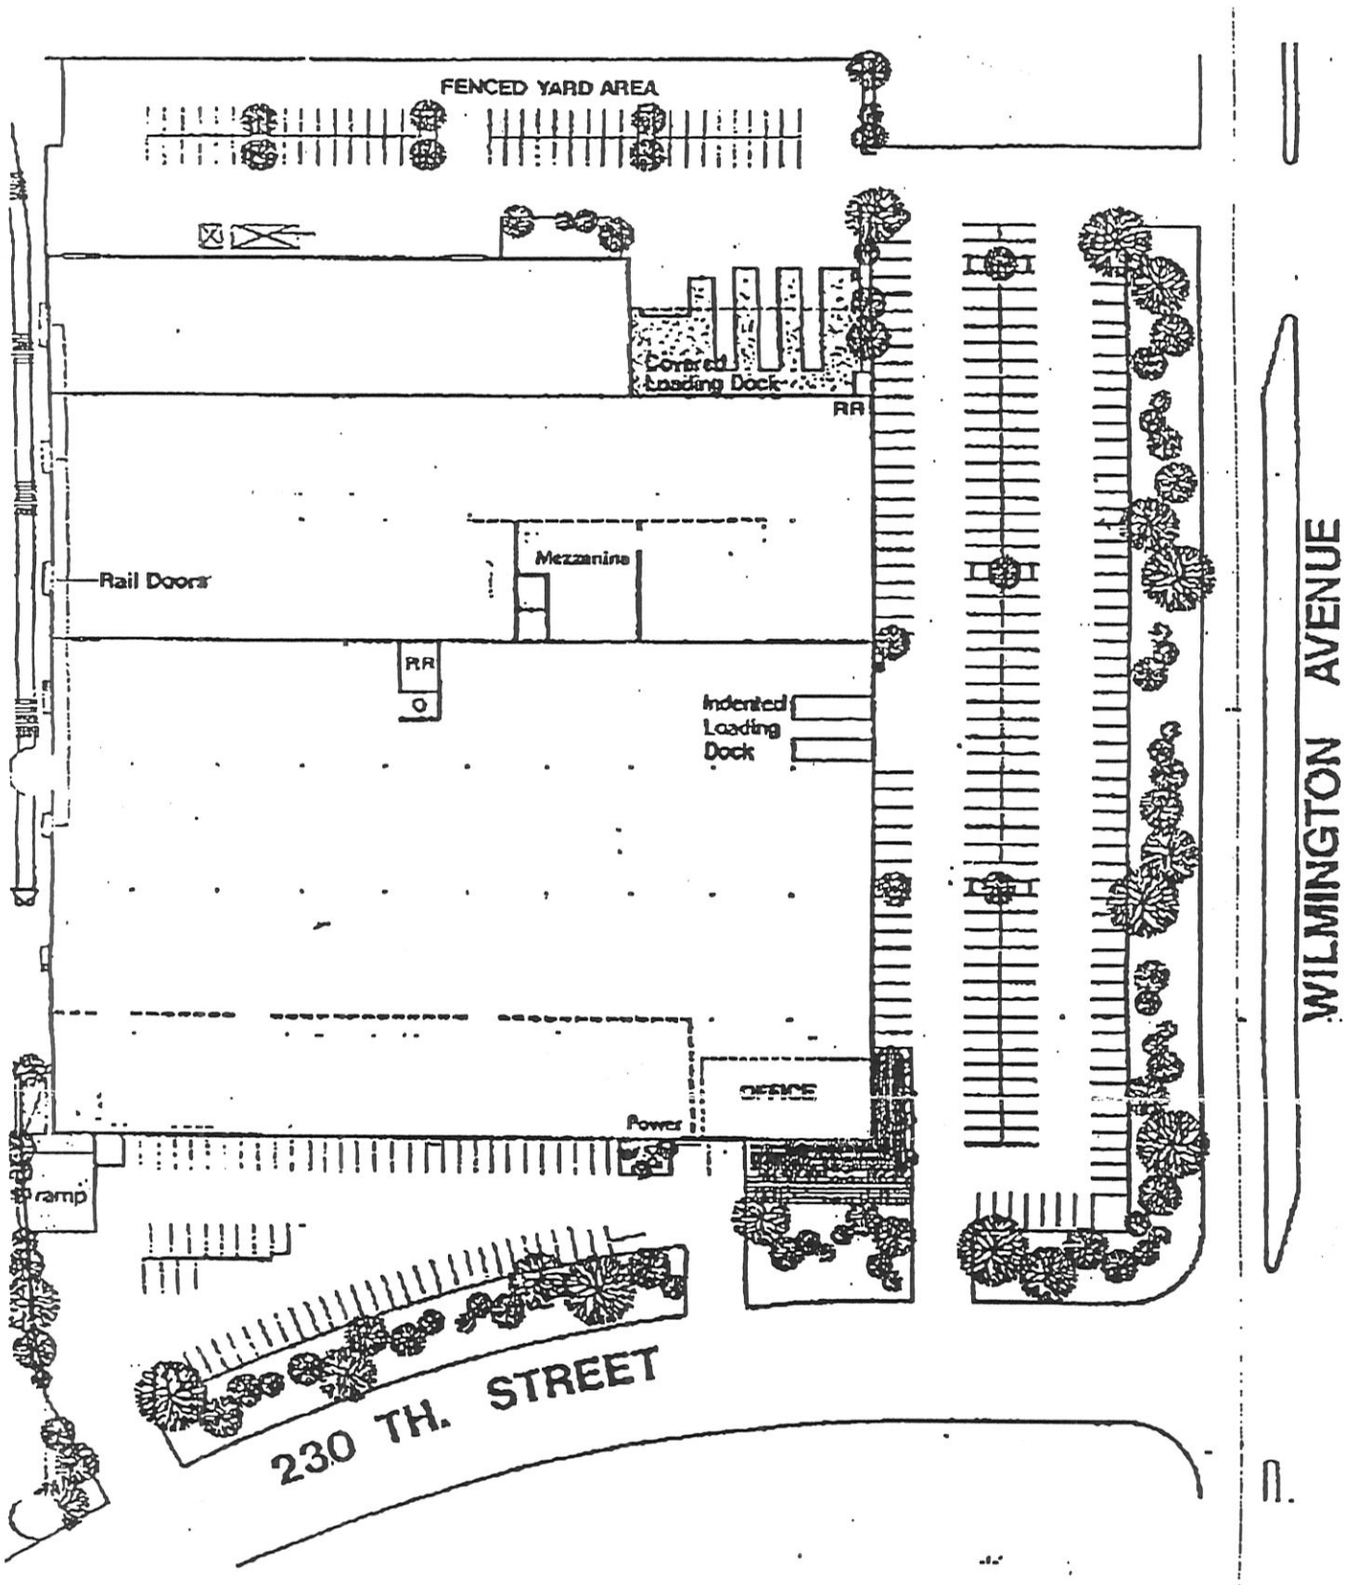
WATSON INDUSTRIAL CENTER SOUTH
GREAT FREEWAY ACCESS
EXCELLENT WAREHOUSE/DISTRIBUTION OR MANUFACTURING
COVERED LOADING DOCK W/ SHIPPING OFFICE
LARGE YARD AREA W/ GOOD TRUCK TURNING AREAS