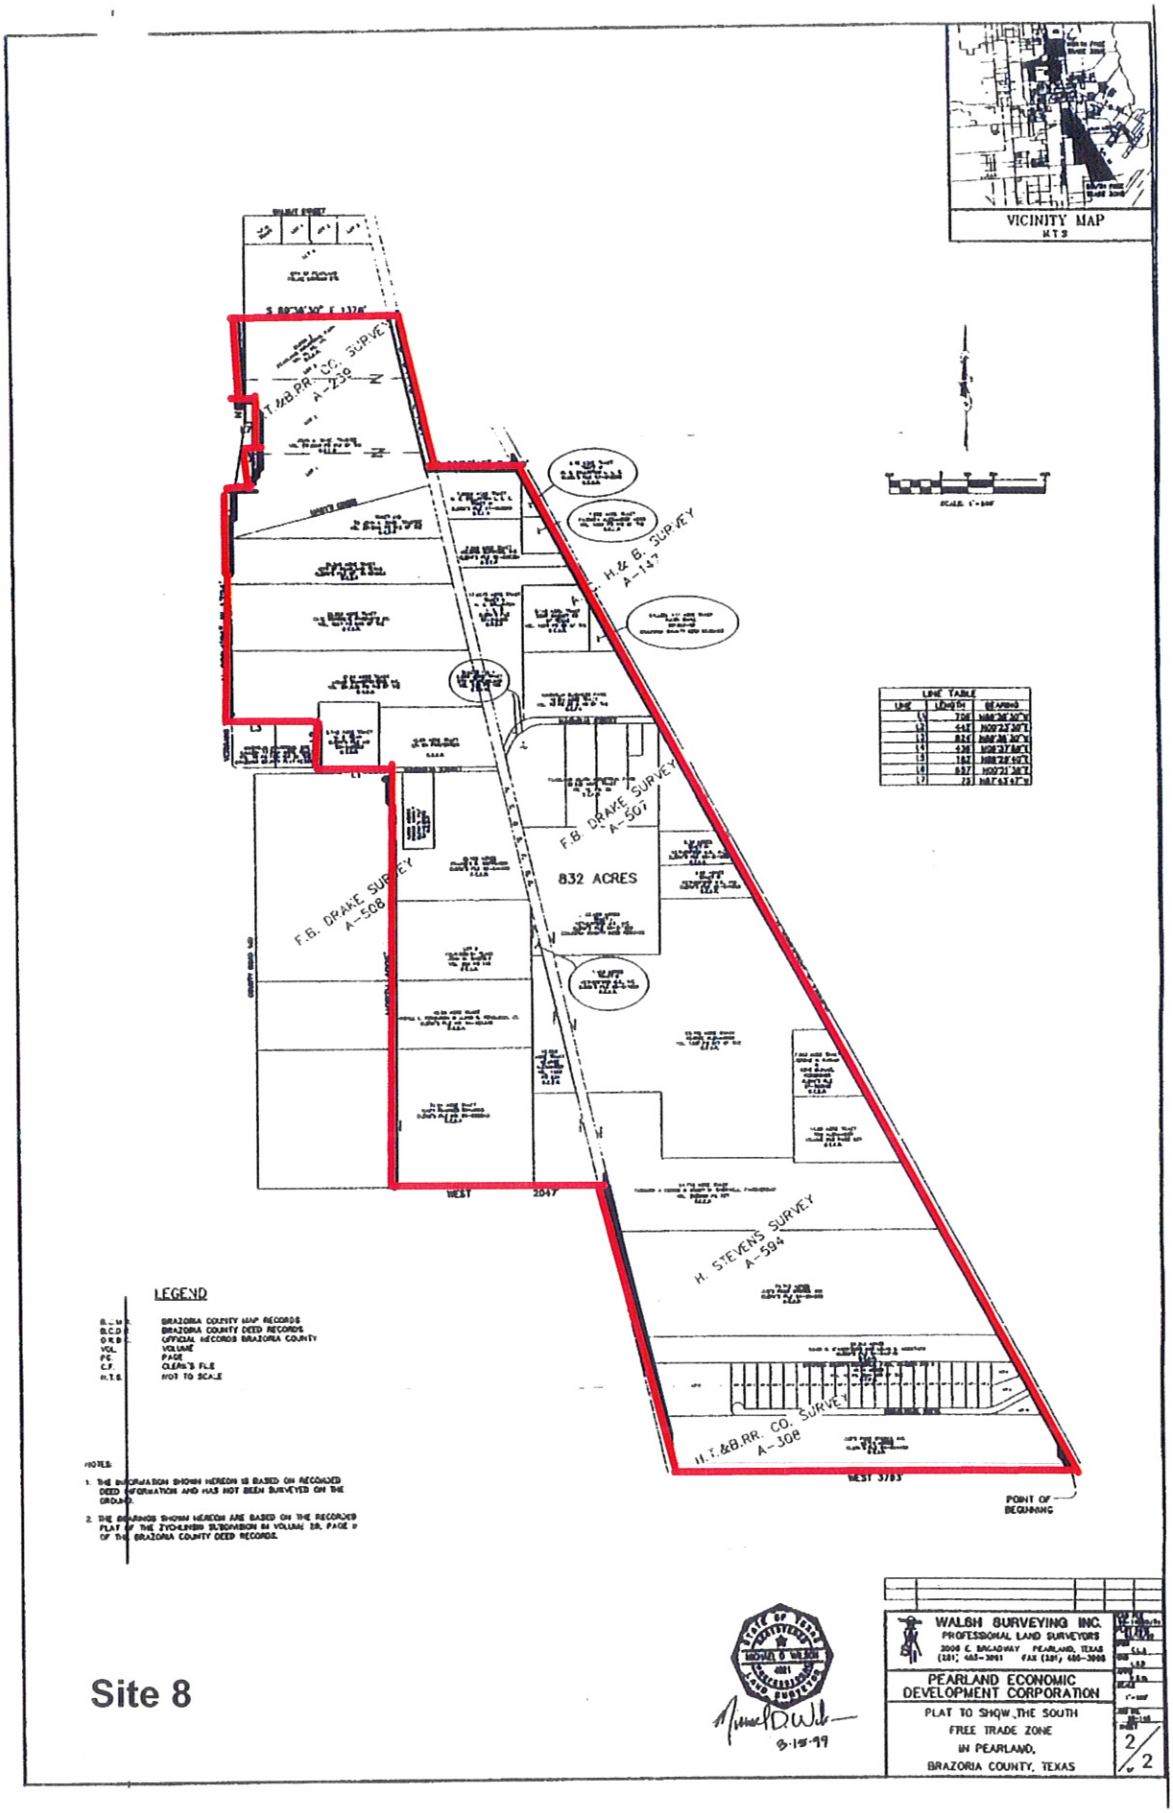
VICINITY MAP
N.T.S.
H.&B. SURVEY
A-147
F.B. DRAKE SURVEY
A-507
832 ACRES
F.B. DRAKE SURVEY
A-508
H. STEVENS SURVEY
A-594
H.T.&B.RR. CO. SURVEY
A-308
WEST 2047
WEST 3783
POINT OF BEGINNING
LINE TABLE
LEGEND
B.L.M. BRAZORIA COUNTY MAP RECORDS
B.C.D.R. BRAZORIA COUNTY DEED RECORDS
O.R.B. OFFICIAL RECORDS BRAZORIA COUNTY
VOL. VOLUME
PG. PAGE
C.F. CLERK'S FILE
N.T.S. NOT TO SCALE
NOTES:
1. THE INFORMATION SHOWN HEREON IS BASED ON RECORDED DEED INFORMATION AND HAS NOT BEEN SURVEYED ON THE GROUND.
2. THE BEARINGS SHOWN HEREON ARE BASED ON THE RECORDED PLAT OF THE ZYCHLENSKI SUBDIVISION IN VOLUME 28, PAGE 9 OF THE BRAZORIA COUNTY DEED RECORDS.
STATE OF TEXAS
REGISTERED
MICHAEL D. WALSH
4081
PROFESSIONAL
LAND SURVEYOR
8-15-99
WALSH SURVEYING INC.
PROFESSIONAL LAND SURVEYORS
3000 E. BROADWAY PEARLAND, TEXAS
(281) 485-3051 FAX (281) 485-3068
PEARLAND ECONOMIC DEVELOPMENT CORPORATION
PLAT TO SHOW THE SOUTH FREE TRADE ZONE IN PEARLAND, BRAZORIA COUNTY, TEXAS
2/2

Site 8